



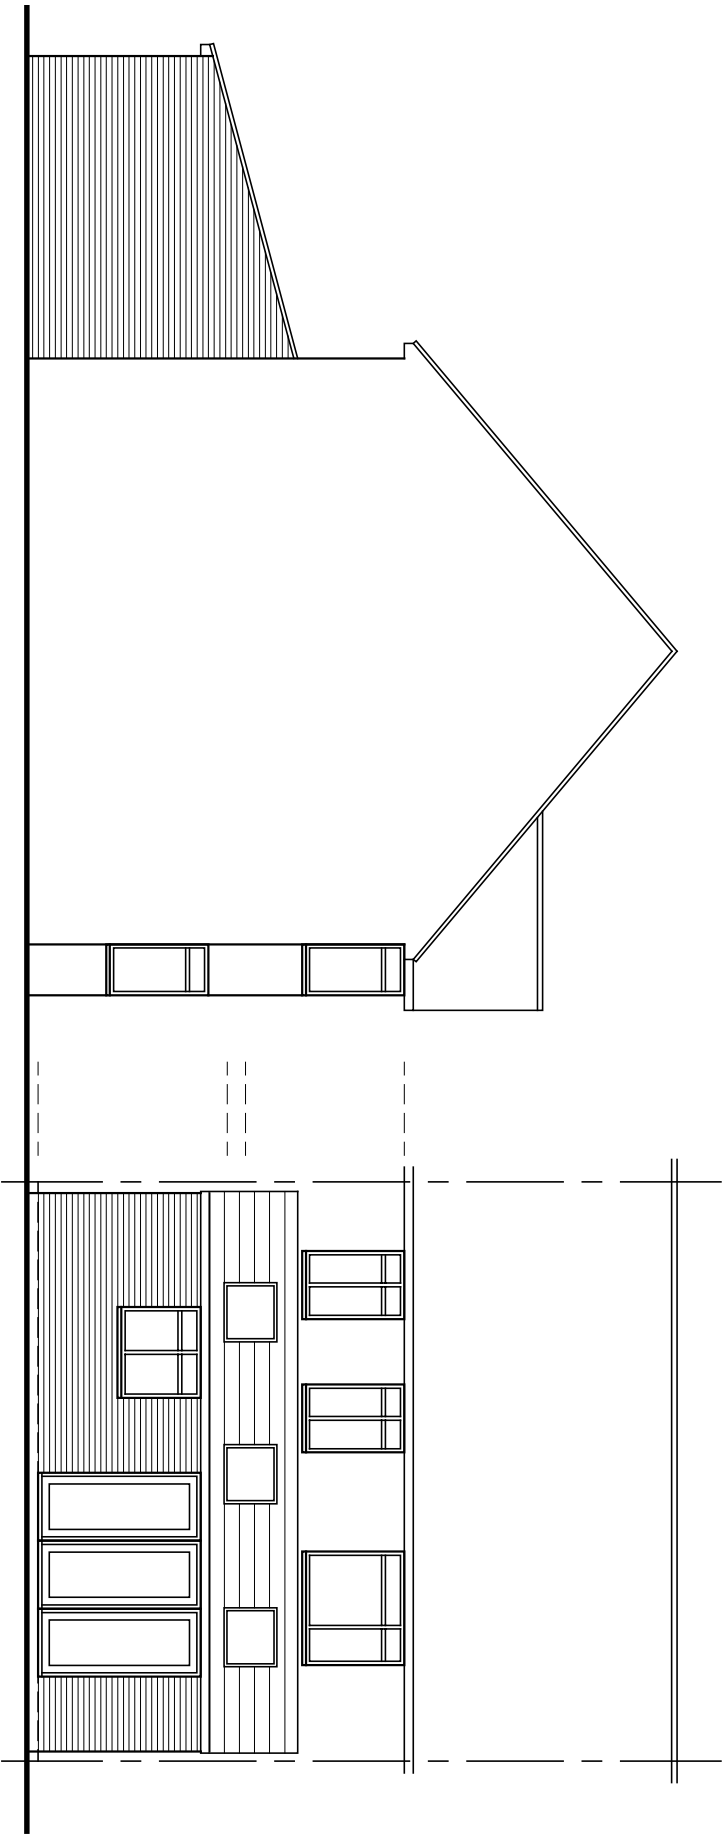


Side - East (West handed)


Rear - South

Proposed finishes:
Roof: SandToft 20/20 tiles to match colour
Walls: face brick to match existing
Fenestration: white uPVC to match existing style
Fascias, soffites, gutters etc. all to match existing

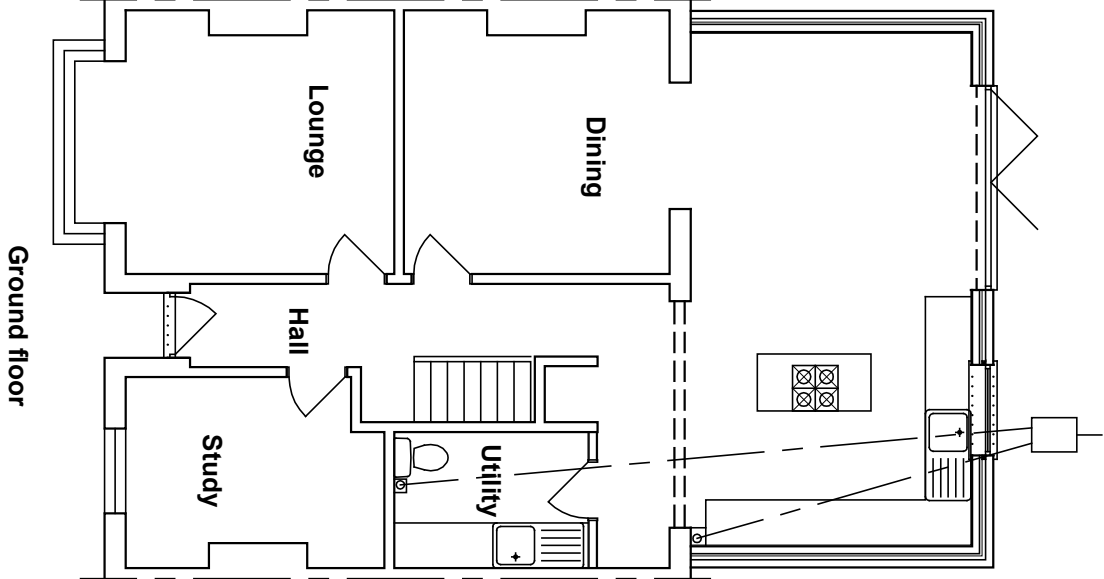

Ground floor

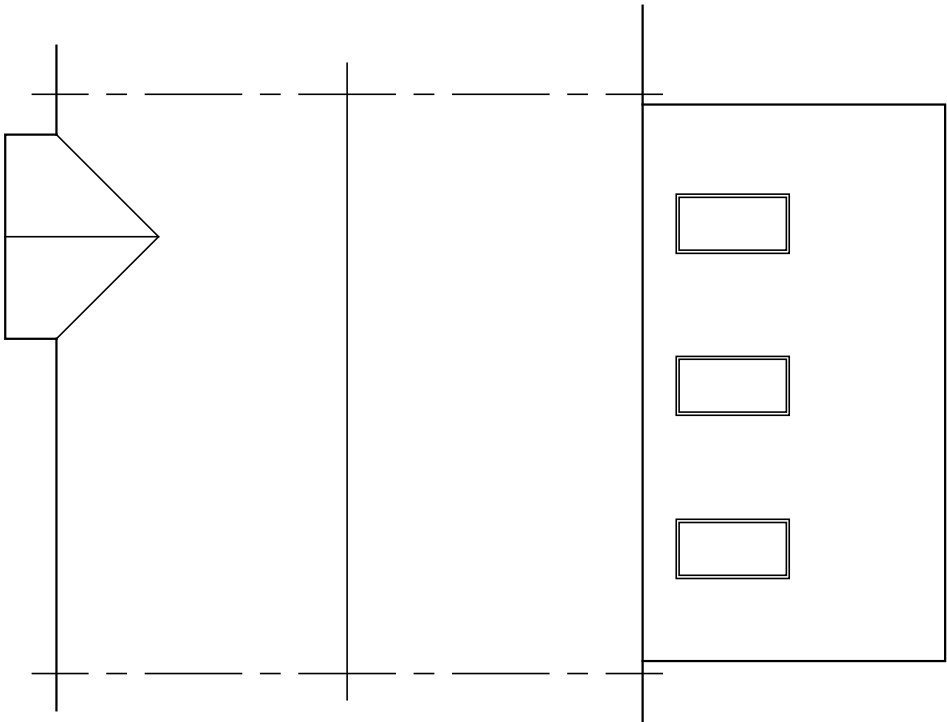

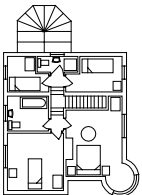BRYCESON SHAW ASSOCIATES Surveyors and Designers 2 Wellesley Court, Fitzalan Road, Littlehampton, West Sussex BN17 5JW Tel. 01903 734381 Mobile: 07889 651301 E-mail: brycesonshaw@btinternet.com 	
Project: Proposed extension; 29 Clun Road, Littlehampton BN17 7DZ	
Drawing: Plans and elevations as proposed	
For: Mr. & Mrs. R. Harsant	
Drawn: PKS	Date: April 2018
Scales: 1:100	No: 2280/01/02
To scale when printed on A3	