

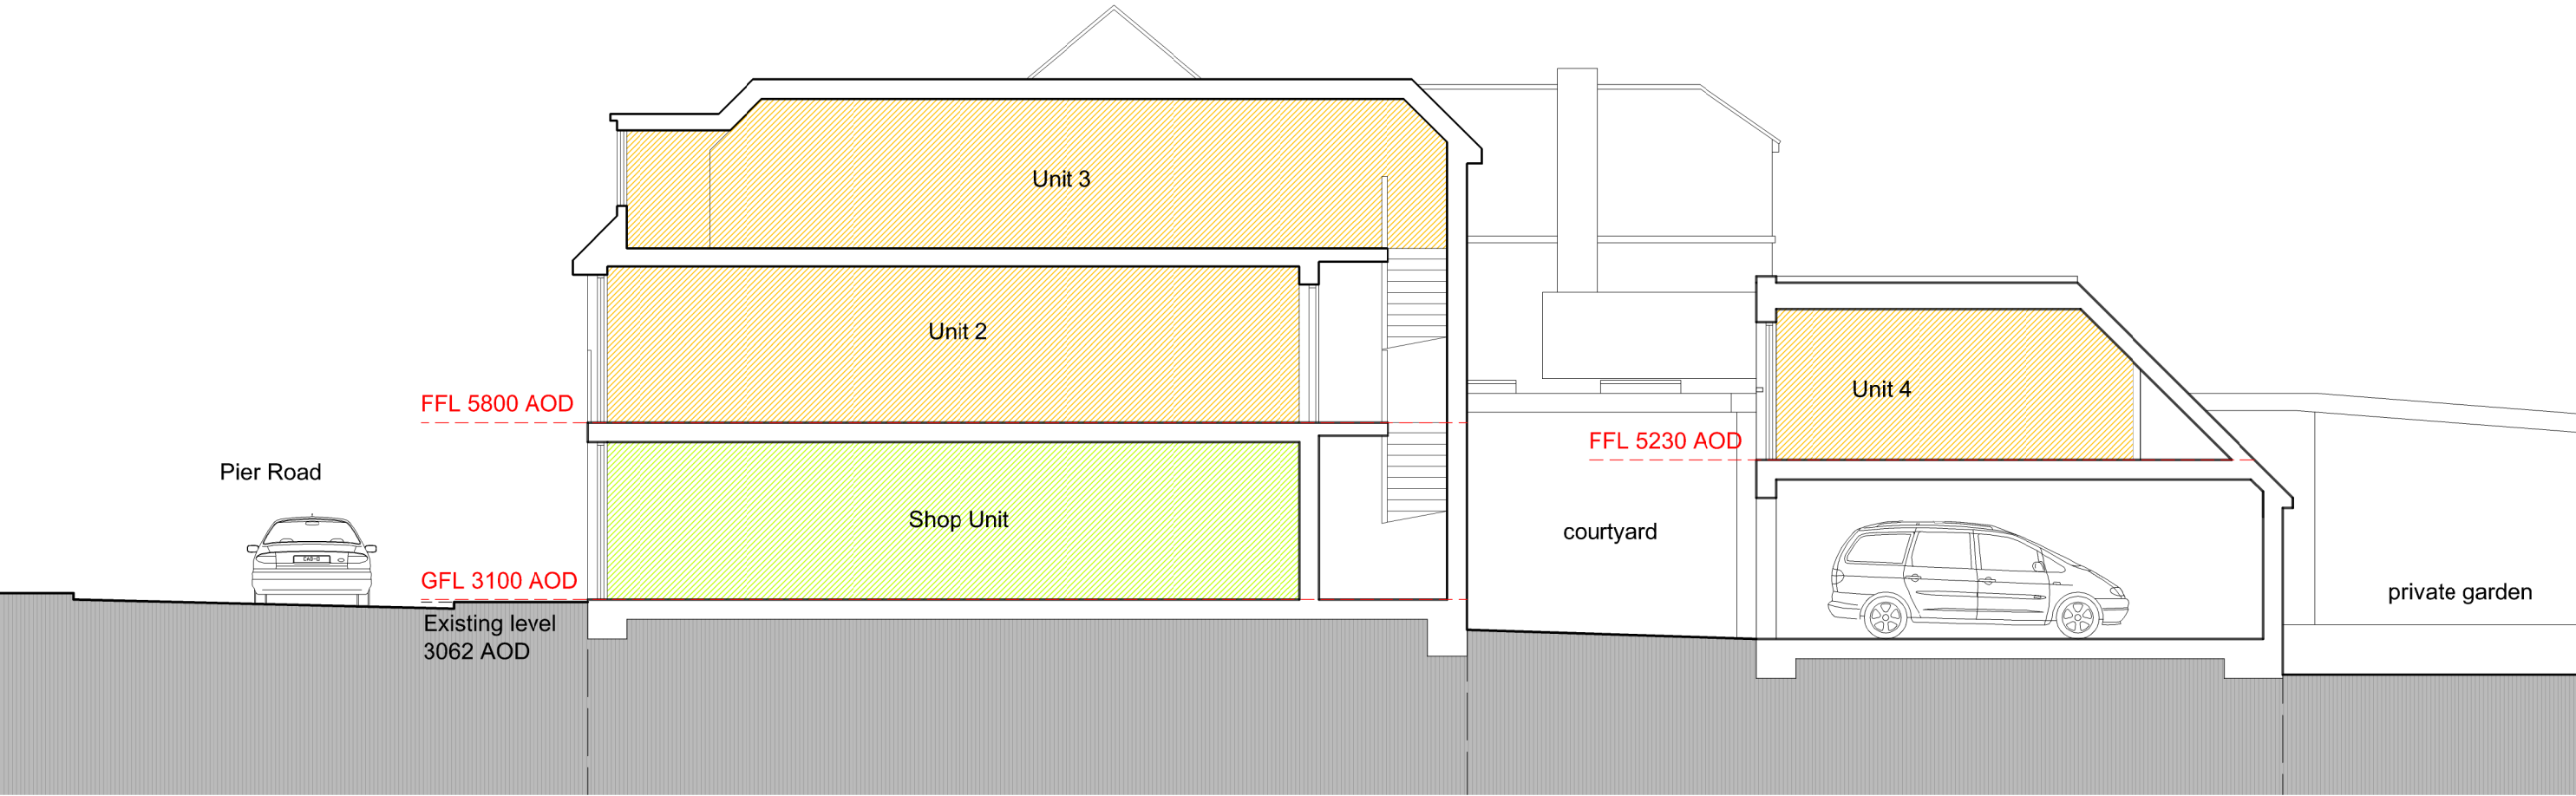


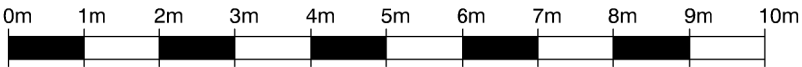

Proposed site section AA Scale 1:100 @A3

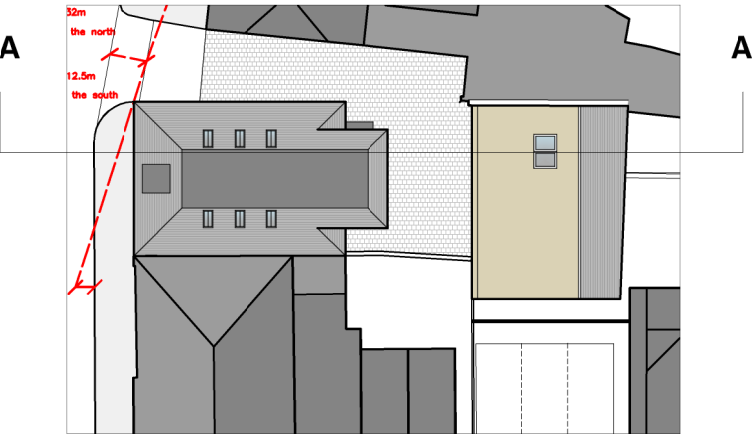

Planning issue

- D 221221 Levels added
- C 150119 Revised scheme

rev.	date

These drawings should be approved by local Authority

No dimensions to be scaled from this drawing. All dimensions to be checked on site. This drawing is copyright and should not be reproduced without the permission of the Architects.

client Emsdale Residential Limited

project 46A Pier Road
Littlehampton, BN17 5LW

drawing Proposed Section AA

scale 1:100@A3 date FEB 2018
drawn JN

2d St Johns Road Hove, East Sussex BN3 2FB
tel: 01273 203230 email:info@taarchitects.co.uk

Turner Associates
Architects and Planning Consultants