ARUN DISTRICT COUNCIL
No. W 340 05
RECEIVED 18 11 05

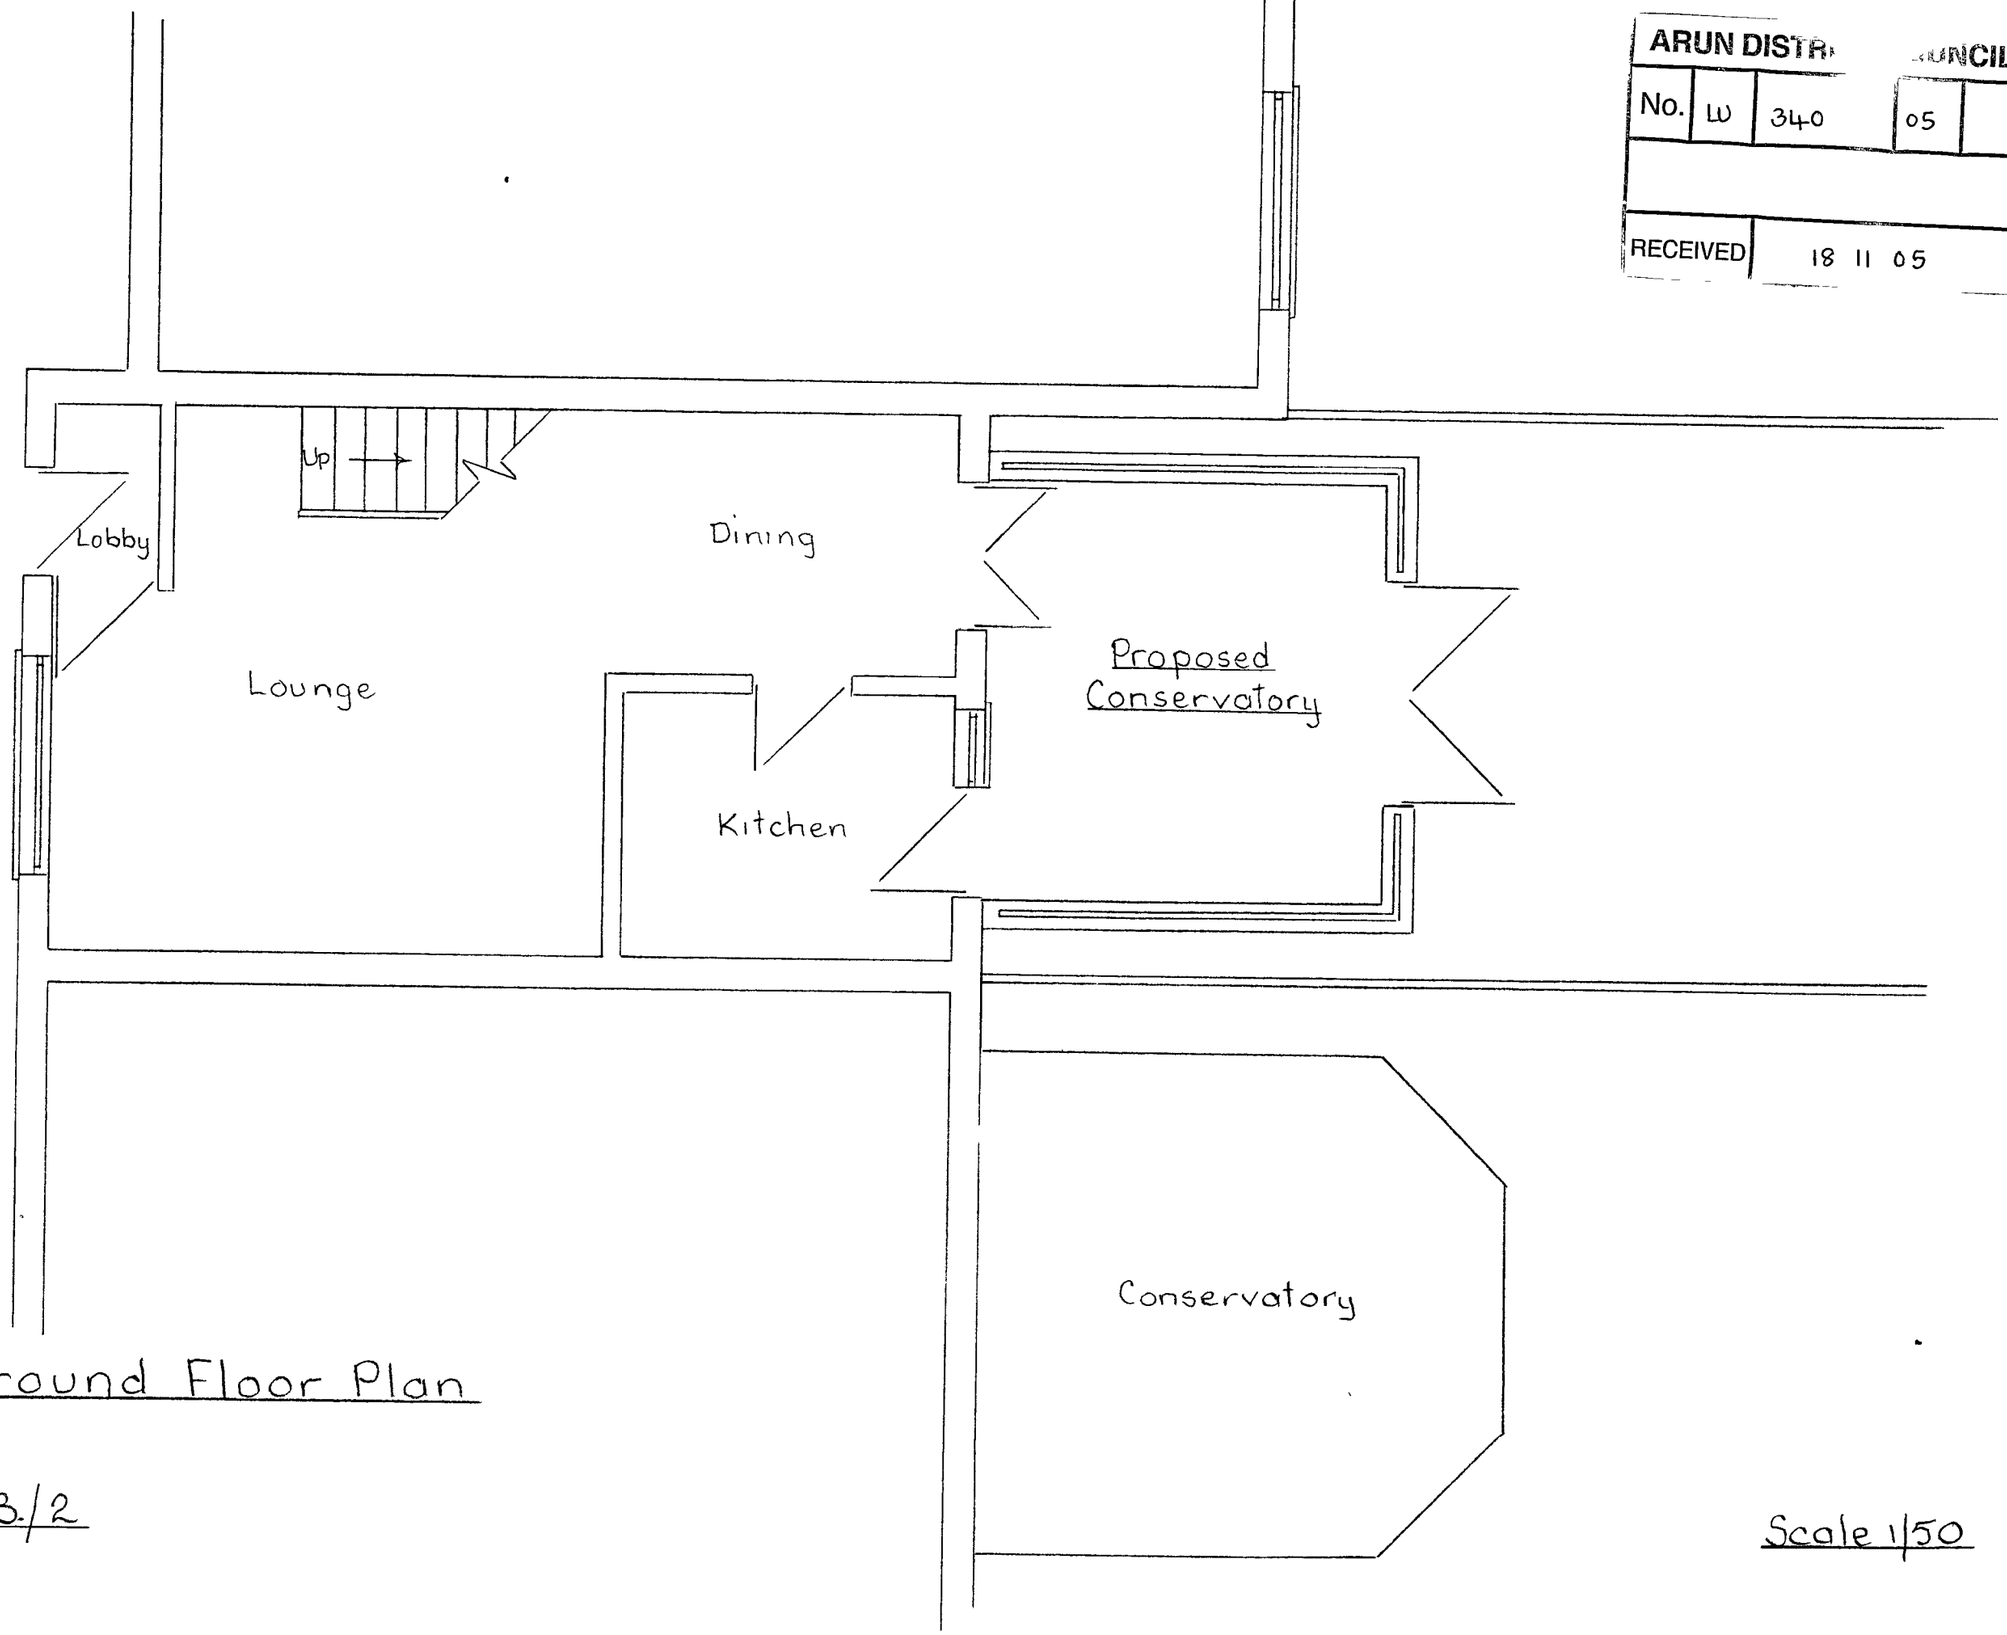

Ground Floor Plan

Plan No. KB./2

Scale 1/50