


These drawings are indicative only.
Detailed Traffic Management plans in line with 'Safety at Street works a Code of Practise' & Chapter 8 signage, to be submitted for client/local authority approval prior to works commencing

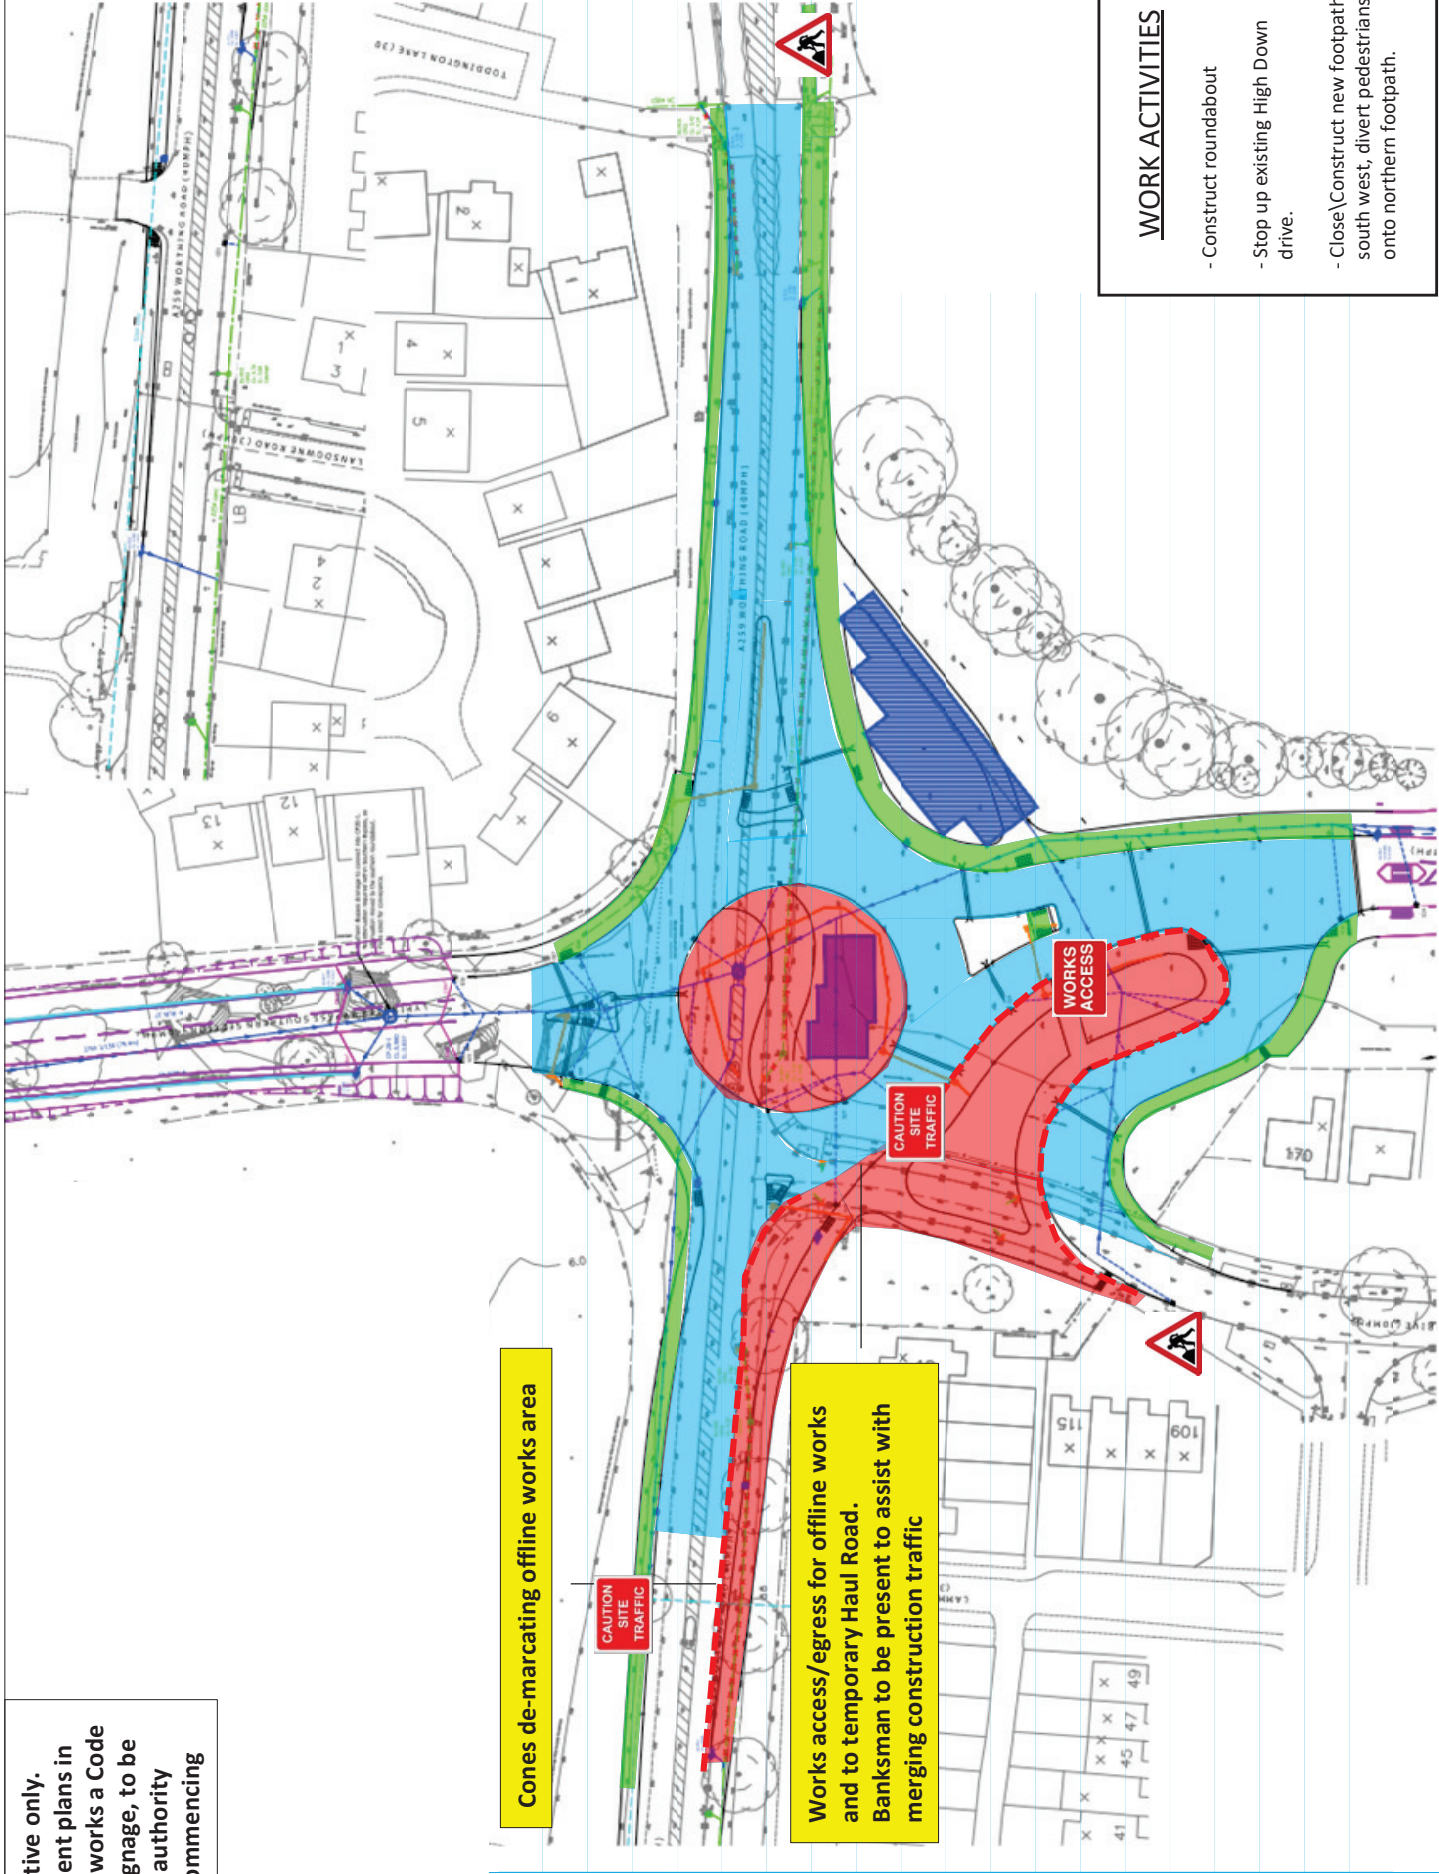

KEY

- Works Area
- Pedestrian Route
- Traffic Route
- Existing Kerb Lines



CLIENT				PERSIMMON
PROJECT				A259 Worthing Road Roundabout Construction
SCALE	N.T.S	DRAWN BY	C.D.C	CHECKED BY
DATE	08-02-19	CAD FILE		
TITLE				A259 Worthing Road Roundabout Construction Phase 3
DRAWING No.				A259-CC-P3
				REV

WORK ACTIVITIES

- Construct roundabout
- Stop up existing High Down drive.
- Close\Construct new footpath south west, divert pedestrians onto northern footpath.