Line	Unique Task ID	Name	Start	Duration	Finish
1	0010	Tender Period	30/01/2019	5w 2d	07/03/2019
2	0020	Tender Evaluation	08/03/2019	37w 1d	02/12/2019
3	0070	Pre Commencement Activities	26/09/2019	79w 4d	14/05/2021
4	00780	STATS Lead-Ins	02/12/2019	6w	24/01/2020
5	00860	Items Required From Client/Eng	11/11/2019	8w	20/01/2020
6	001010	Key Dates	02/12/2019	70w 2d	14/05/2021
7	001100	CONSTRUCTION PERIOD	19/12/2019	55w 1.5d	12/02/2021
8	001110	Construction Commencement Date (BCE)	06/01/2020		06/01/2020
9	001120	Site Establisment	06/01/2020	3w 3d	29/01/2020
10	001190	Construct Haul road	28/02/2020	1w	06/03/2020
11	001220	A259 Worthing Road Rbt. to Northern Rbt.	20/01/2020	46w 4.5d	18/12/2020
12	001230	Northern Rbt. to Toddington Lane Bridge (North)	20/01/2020	26w 2d	27/07/2020
13	001470	Northern Rbt.	11/Feb/20	25w 1.5d	11/08/2020
14	002150	A259 Worthing Road Rbt. to Rail Bridge South	13/02/2020	39w 4d	24/11/2020
15	002510	Carriageway surfacing A259Rbt. to North Rbt.	10/11/2020	3w 1.5d	02/12/2020
16	002550	Footway surfacing	02/12/2020	4d 4h	08/12/2020
17	002580	Road restraint systems	09/12/2020	1w 2.5d	18/12/2020
18	002600	Road markings	09/12/2020	3d	11/12/2020
19	002630	Bridge works - For detailed programme please see Lyminster Bypass Rail Bridge & Toddington Road Bridge	06/01/2020	46w	27/11/2020
20	002640	Toddington Lane Bridge	06/01/2020	24w 2d	29/06/2020
21	002930	Rail Bridge	10/02/2020	41w	27/11/2020
22	003250	Fitzalan link Rbt. to Worthing Rd./A259 Rbt.	20/01/2020	41w 2.5d	11/11/2020
23	003260	Site clearance	20/01/2020	1w 2h	27/01/2020
24	003310	Earthworks	20/01/2020	6w	28/02/2020
25	003360	Drainage	29/01/2020	34w	29/09/2020
26	003490	Carriageway construction	03/03/2020	31w 3d	16/10/2020
27	003610	Footway construction (West)	22/09/2020	3w 3d	15/10/2020
28	003690	Footway construction (East)	16/10/2020	3w 3.5d	11/11/2020
29	003770	Street lighting & Illuminated traffic signs	25/03/2020	4w 3d	29/04/2020
30	003860	Fitzalan Rbt. construction	04/11/2020	10w 2d	29/01/2021
31	003870	Phase 1 offline works	04/11/2020	4w 2.5d	04/12/2020
32	004000	Footway construction	01/12/2020	1w 1.5d	09/12/2020
33	004060	Cellwebb Footway construction	04/12/2020	4d	10/12/2020
34	004130	Works to existing carriageway & footpaths	09/12/2020	1w 1d	17/12/2020
35	004210	Street lighting & Illuminated traffic signs	12/11/2020	1w 3d	23/11/2020
36	004290	Road markings Inc. main carriageway	17/12/2020	4d	06/01/2021
37	004790	A259 Roundabout	19/Dec/19	45w 3.5d	24/11/2020
38	004800	STATS Installations/diversion	19/12/2019	45w 2d	20/11/2020
39	4801	Cable lowering works to enable site access	19/12/2019	5w	05/02/2020
40	004830	North of A259	06/02/2020	27w 2d	20/08/2020
41	004980	South A259	06/03/2020	36w 1d	20/11/2020
42	005090	Phase 1 - Offline (South)	25/Mar/20	22w 2d	04/09/2020
43	005610	Phase 2 - Offline (North)	21/Aug/20	7w 1.5d	13/10/2020
44	006070	Phase 3 - Online	13/Oct/20	3w 2.75d	06/11/2020
45	006470	Phase 4 - Traffic Islands & Footpath SW	06/Nov/20	1w 1.5d	16/11/2020
46	006570	Phase 5 - Final Surfacing	16/Nov/20	2d	18/11/2020
47	006600	Landscaping	09/Nov/20	1w	16/11/2020
48	006620	Streetlighting	06/Nov/20	2w 4h	20/11/2020
49	006650	Signage, signals, bollards & road markings	04/11/2020	2w 4.5d	24/11/2020
50	004330	Reinforced Earth walls	16/04/2020	25w	12/10/2020
51	004340	North-East of Road Bridge - Wall Panel A (WSCC Ref: 6078)	16/04/2020	10w	26/06/2020
52	004430	North-West of Road Bridge - Wall Panel B (WSCC Ref: 6078)	16/04/2020	10w	26/06/2020
53	004520	South-East of Rail Bridge - Wall Panel C (WSCC Ref: 6092)	15/09/2020	4w	12/10/2020
54	004610	Rail Bridge North to Road Bridge South (East) - Wall Panel A (WSCC Ref: 6079)	30/06/2020	4w	27/07/2020
55	004700	Rail Bridge North to Road Bridge South (West) - Wall Panel B (WSCC Ref: 6079)	30/06/2020	4w	27/07/2020
56	007130	Allotment underpass	13/10/2020	4w 3d	12/11/2020
57	006750	Boundary walls	11/11/2020	6w	06/01/2021
58	007330	Landscaping and ecology	19/08/2020	12w 2d	16/11/2020
59	007410	East Street Rbt.	16/12/2020	1d	17/12/2020
60	007440	Planned Completion	12/02/2021		12/02/2021
61	007450	Demobilisation	29/01/2021	2w	12/02/2021
62	007470	Items For Completion	12/02/2021	12w	12/05/2021

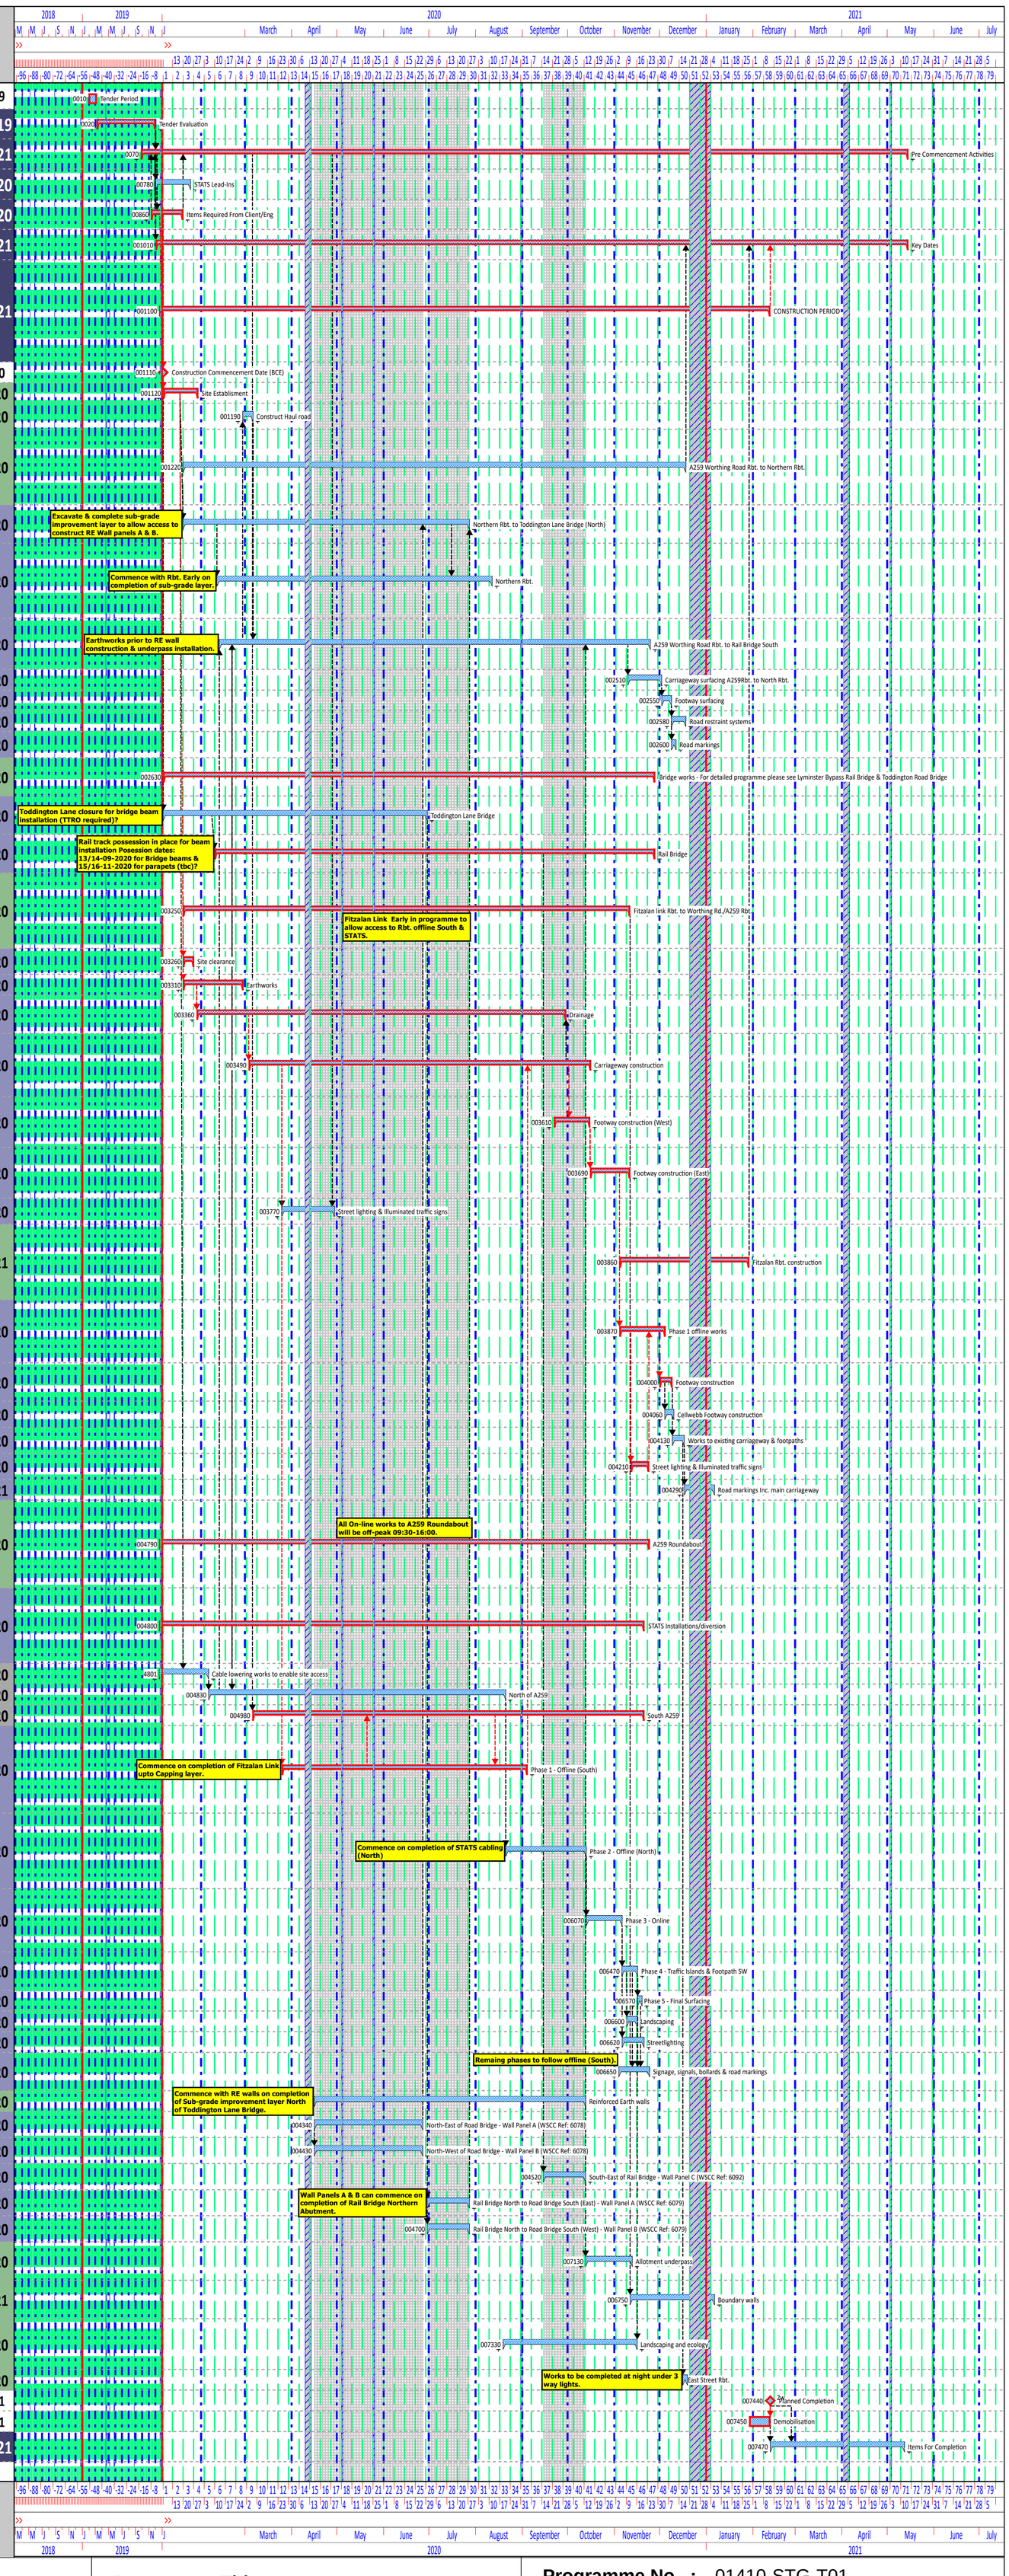

BREHENY CIVIL ENGINEERING

HIGHWAYS & BRIDGES
RAIL
RIVER & MARINE
ENVIRONMENTAL
UTILITIES & ENERGY

Client: Persimmon Homes Ltd.

Consultant: Faithful & Gould Ltd.

Programme Title: Lyminster Bypass & Fitzalan Link Road (DRAFT)

Page No. 1 of 1

Programme No. : 01410-STG-T01
Programme Rev : D_Jan 2020 Start

Contract/Tender No:	01410	**Status:**	Tender
Drawn By:	STG	**CM:**	NS
Checked By:	DG	**SA:**	-
Drawn Date:	30/10/2019	**QS:**	-