


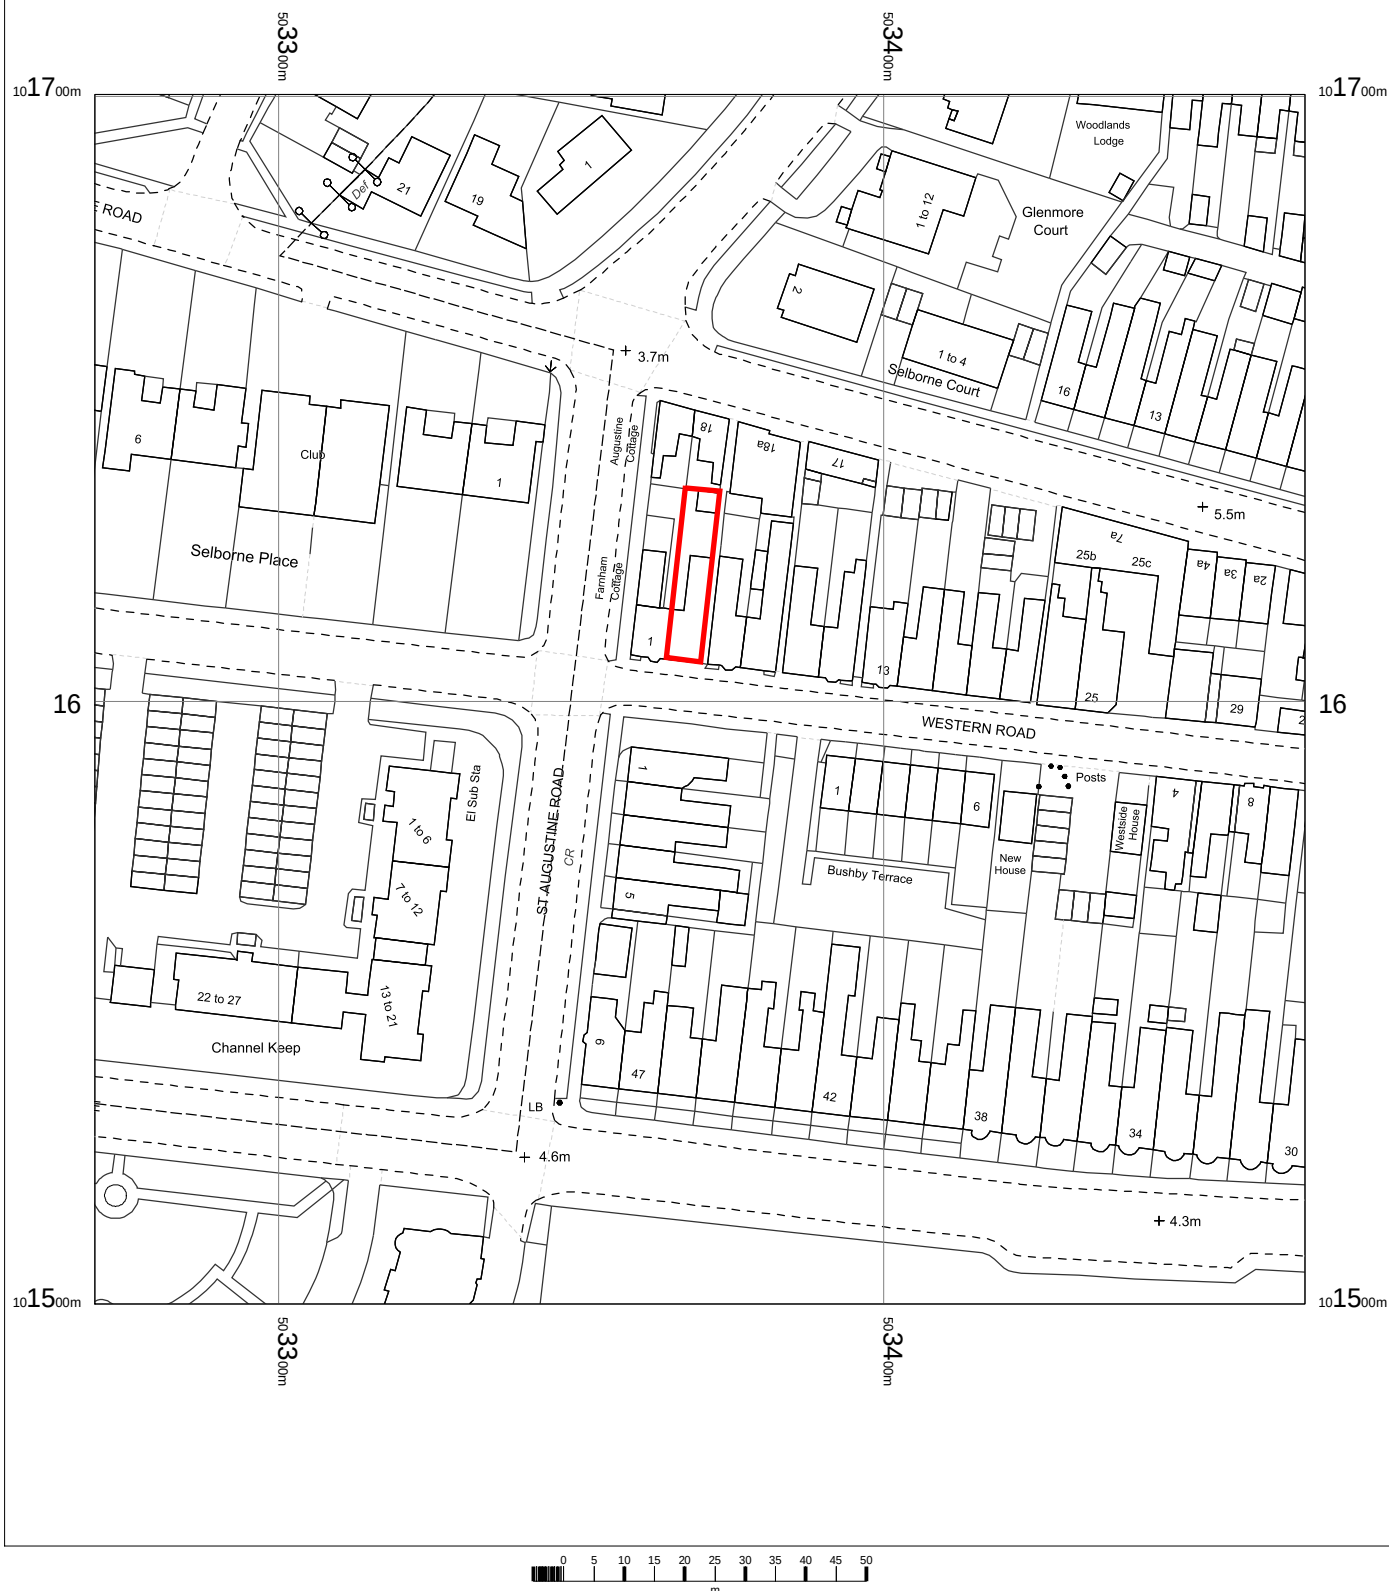


3 Western Road,
Littlehampton BN17 5NP
Ref. 2683

OS MasterMap 1250/2500/10000 scale
Friday, December 11, 2020, ID: CM-00925127
www.centremapslive.co.uk

1:1250 scale print at A4, Centre: 503370 E, 101600 N

©Crown Copyright Ordnance Survey. Licence no. 100019980

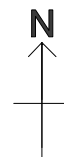

Surveyors and Designers

Building design
Planning
Surveys
Glazed structures



Bryceson Shaw Associates

Tel/Fax 01903 734381
E-mail brycesonshaw@btinternet.com