




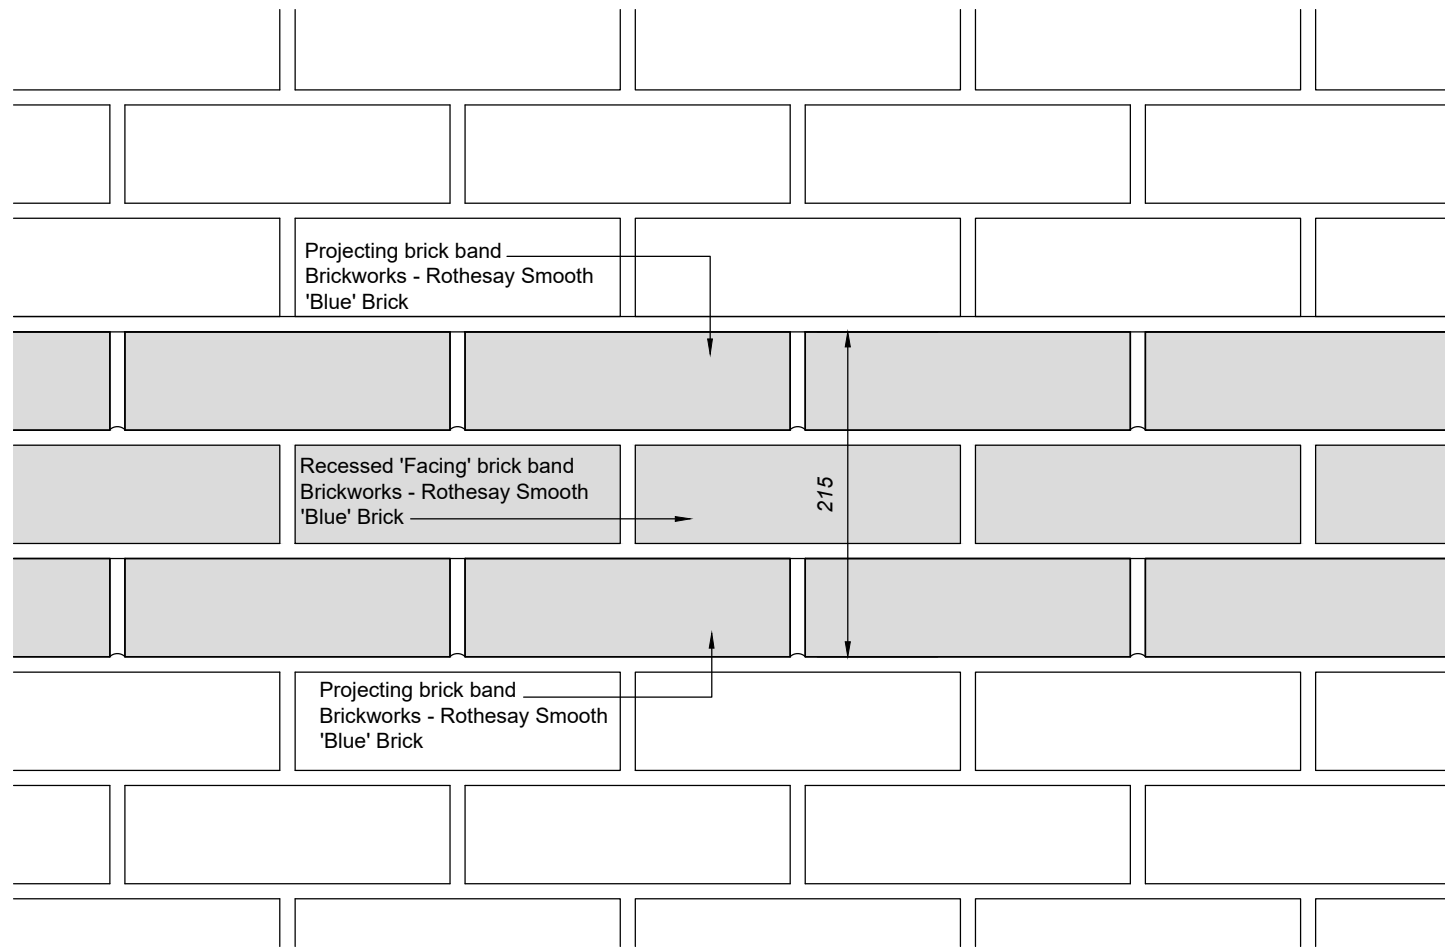

PART ELEVATION

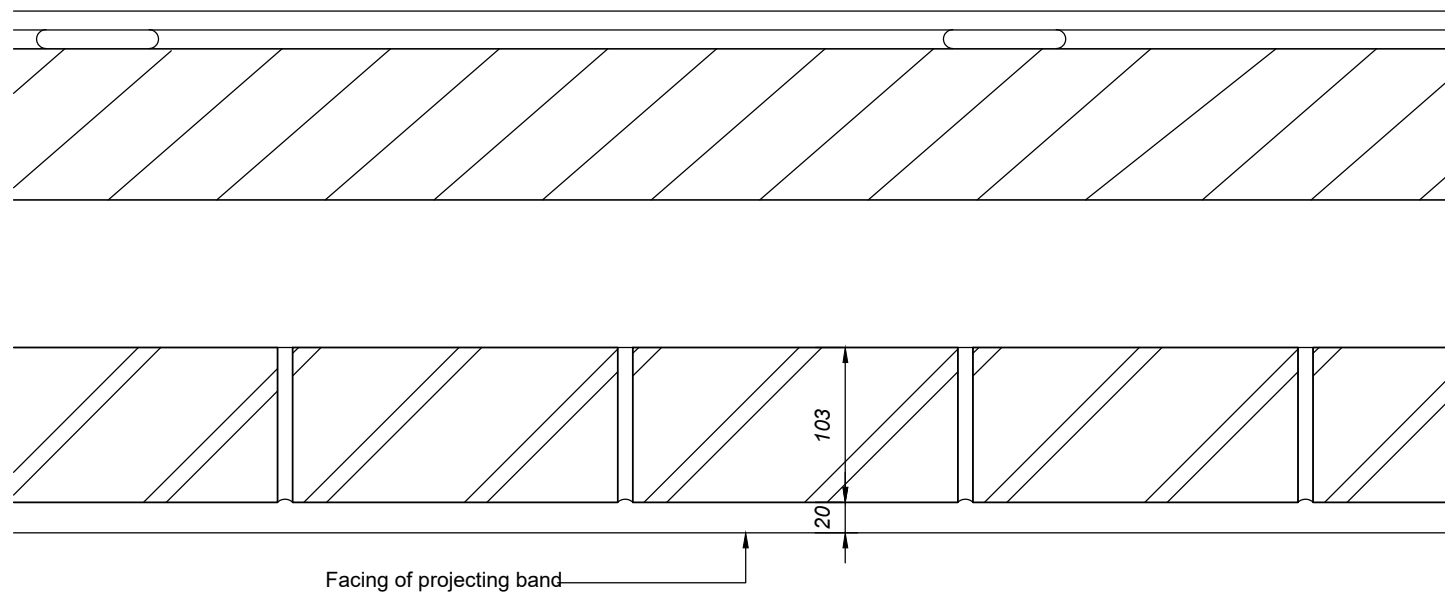

PLAN

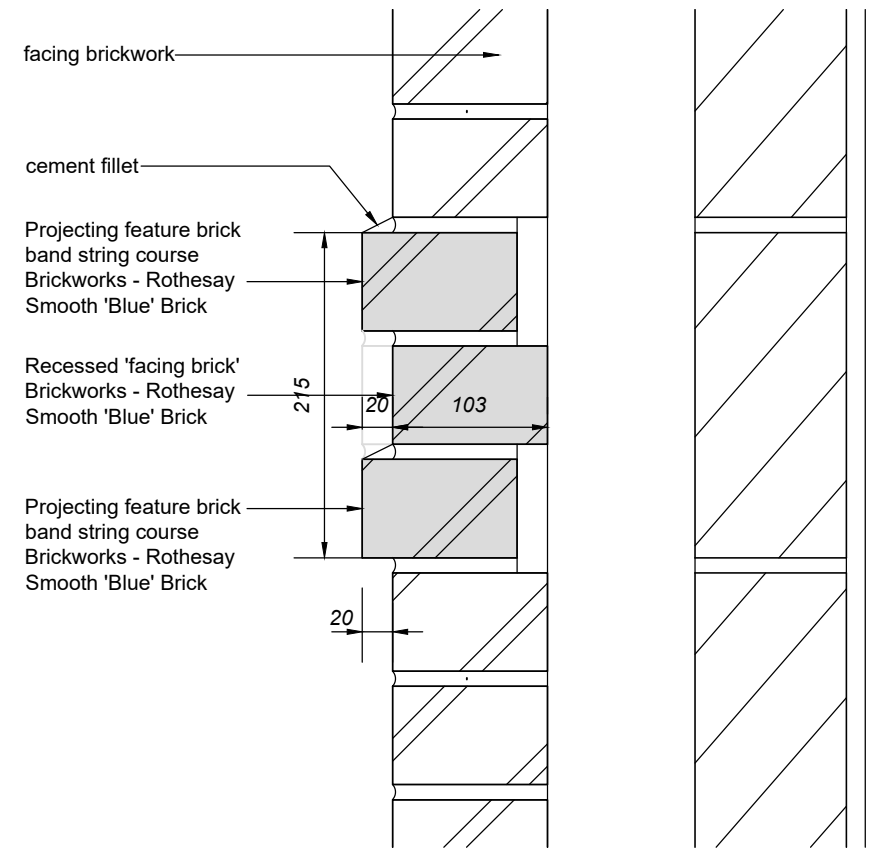

SECTION

Rev		Date
-	-	-
-	-	-
-	-	-


PERSIMMON
 Together, we make a home
 Persimmon Homes Thames Valley
 Persimmon House, Knoll Road,
 Camberley, Surrey GU15 3TQ
 Tel: 01276 808080

Site:	Date:
Phase 2B Littlehampton 2nd Application	May 2021
Scale:	
1:5 @ A3	
Dwg No:	
545-PL-WALL-DET-01	

Drawing Title:	
Brick Feature Detail String Course Bands	
Drawing Status:	Drawn by: / Checked by:
SUBMITTED	AT / ME/RC
	Rev: -