


This drawing is the copyright of the architects and must not be reproduced without permission.
Figured dimensions to be taken in preference to scaled dimensions and any discrepancies are to be reported to the architects.

Revisions

MOVEMENT JOINTS TO BE AT 5-6M INTERVALS
3-3.5M INTERVALS FOR RECONSTRUCTED STONE

NB: 328MM SQUARE PIERS MUST
BE BUILT AT ENDS OF WALLS

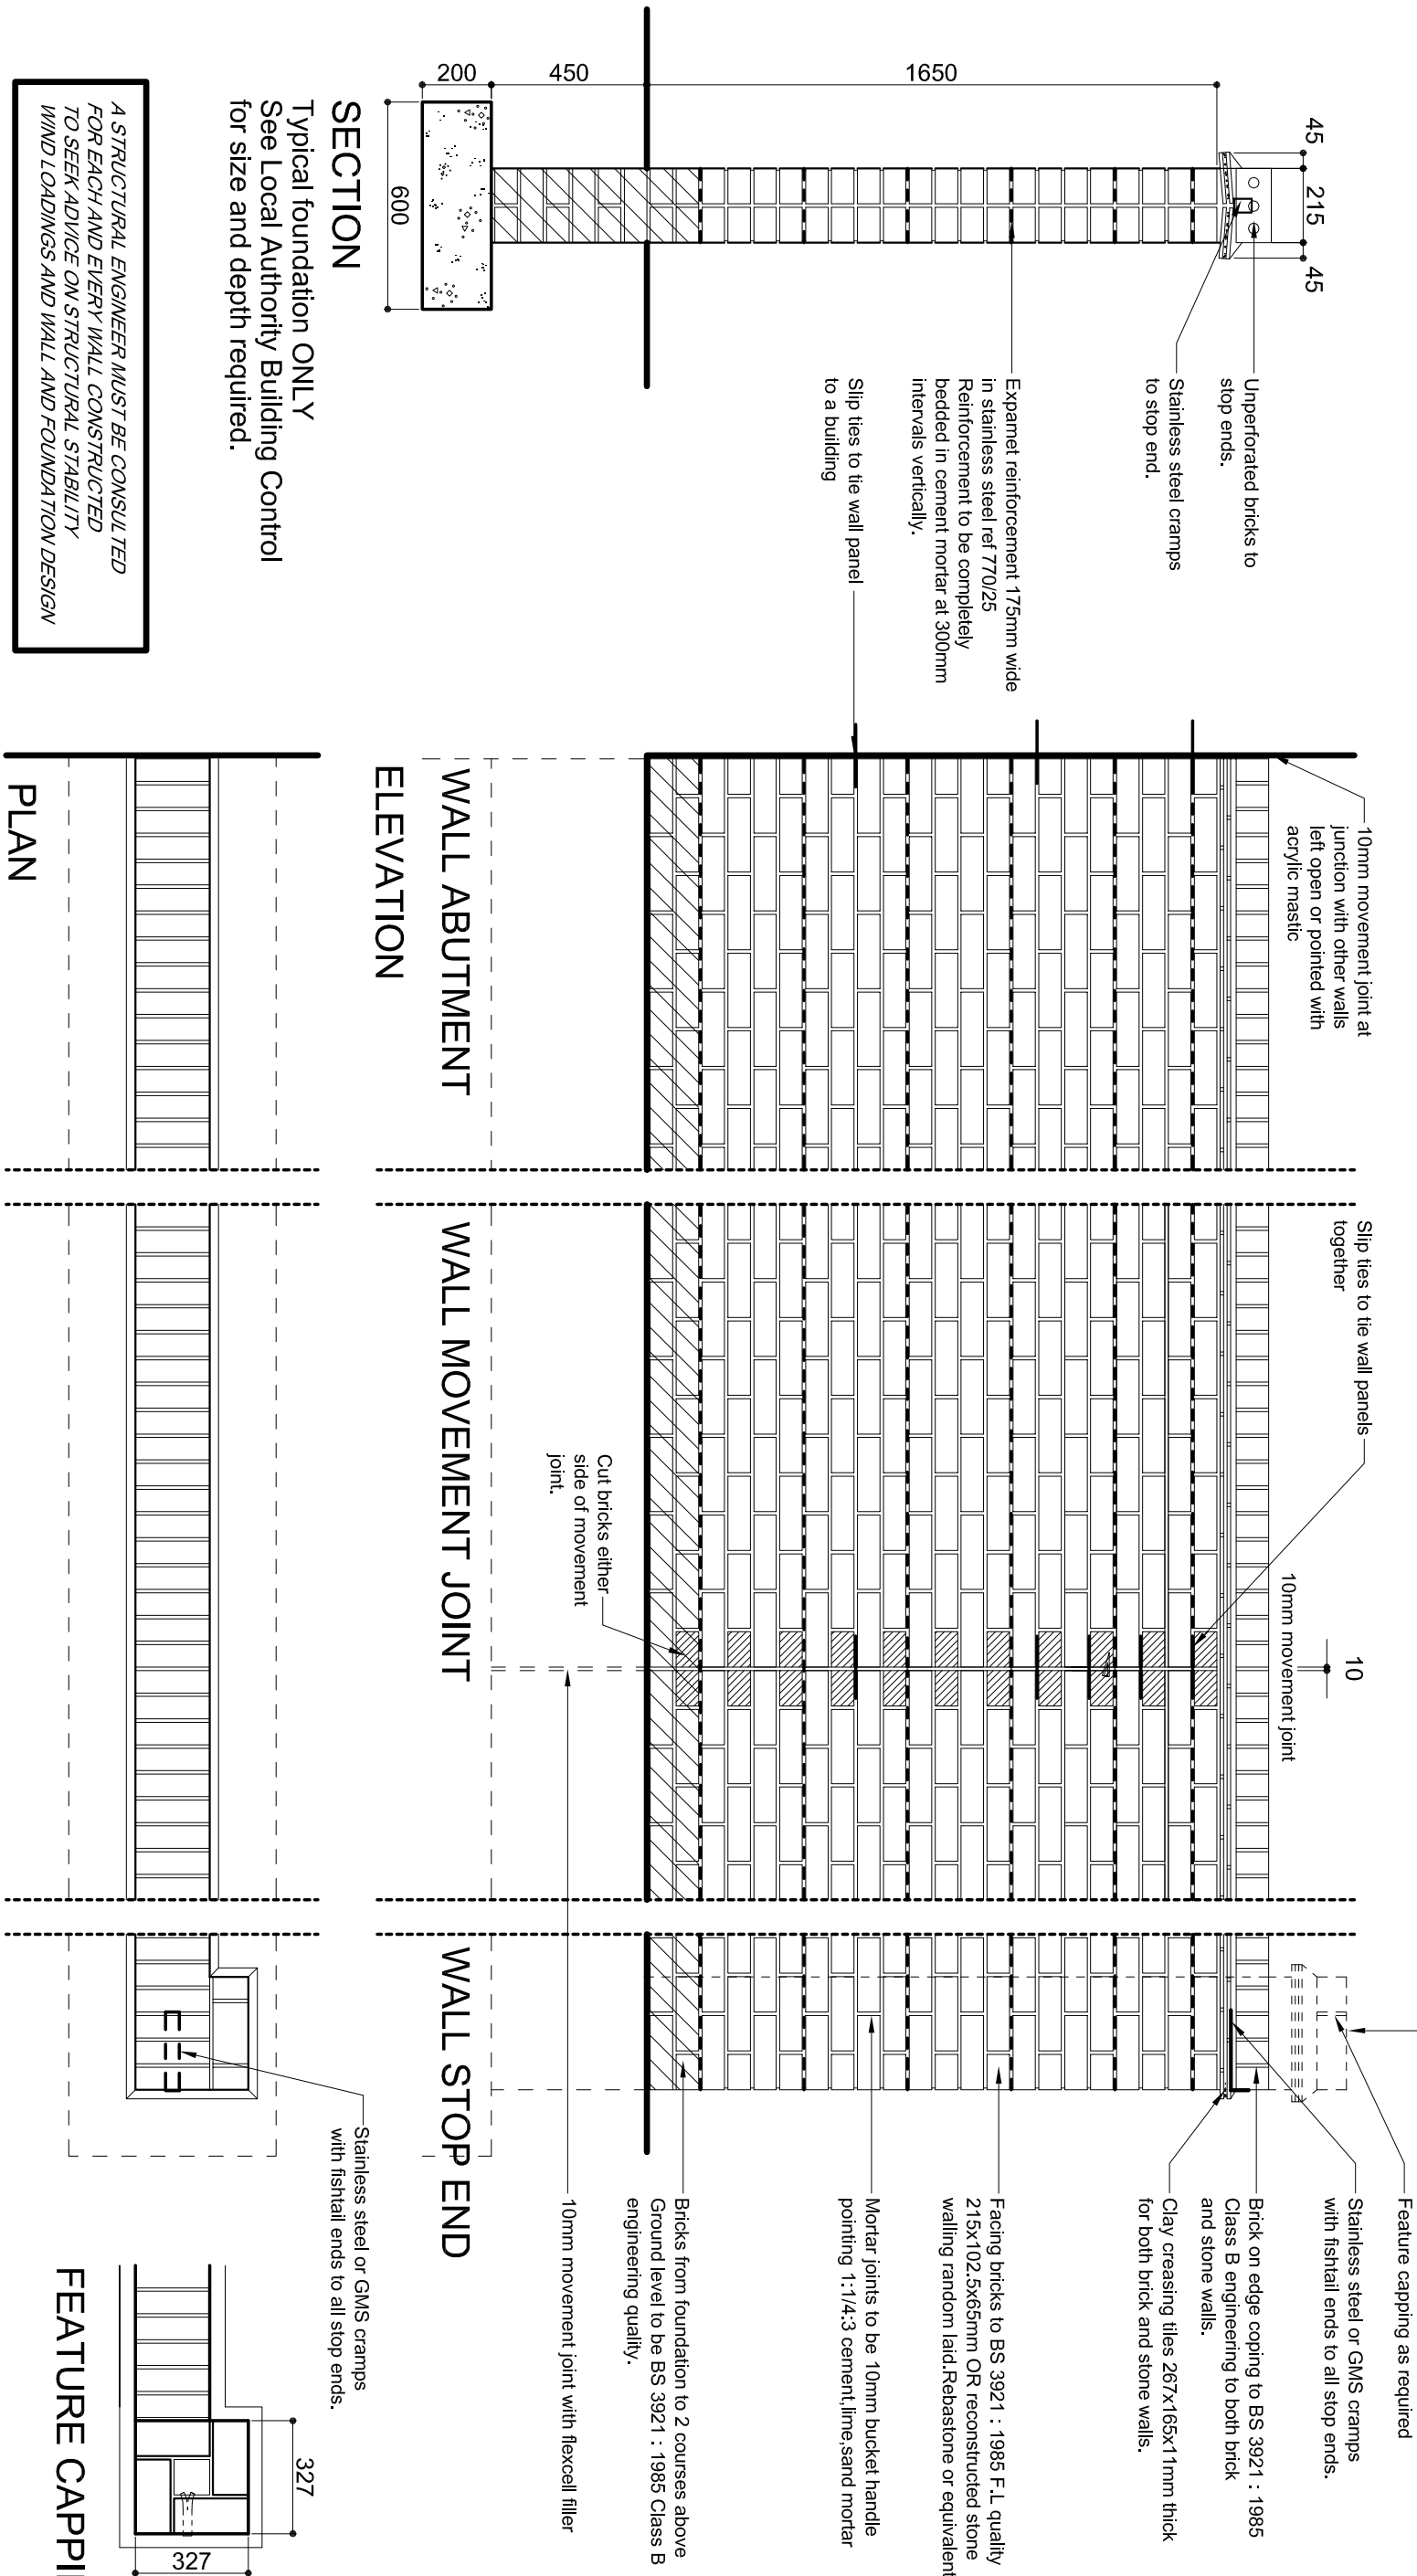

SECTION

Typical foundation ONLY
See Local Authority Building Control
for size and depth required.

A STRUCTURAL ENGINEER MUST BE CONSULTED
FOR EACH AND EVERY WALL CONSTRUCTED
TO SEEK ADVICE ON STRUCTURAL STABILITY
WIND LOADINGS AND WALL AND FOUNDATION DESIGN

ELEVATION

WALL ABUTMENT

WALL MOVEMENT JOINT

WALL STOP END

PLAN

FEATURE CAPPING

Title:

Drawing No:

Revision:



1.8m High Brick Screen Wall -
Stretcher Bond

GD-EXTW-01

-

Scale @ A3:
1:20

Date:
01/10/10

Drawn:
MJS

