


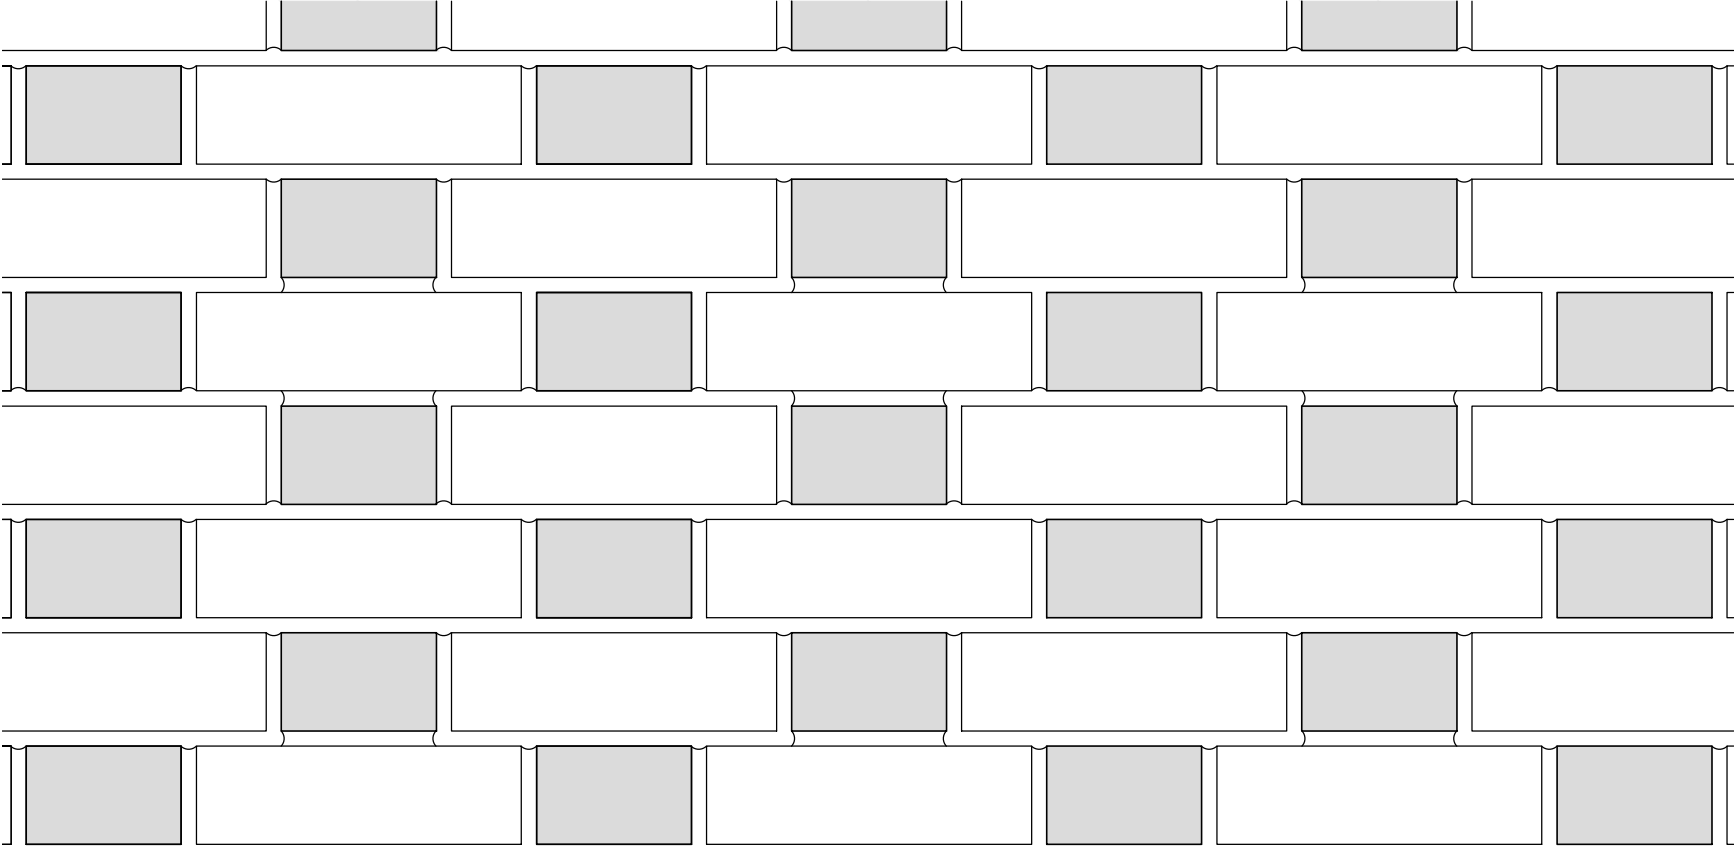


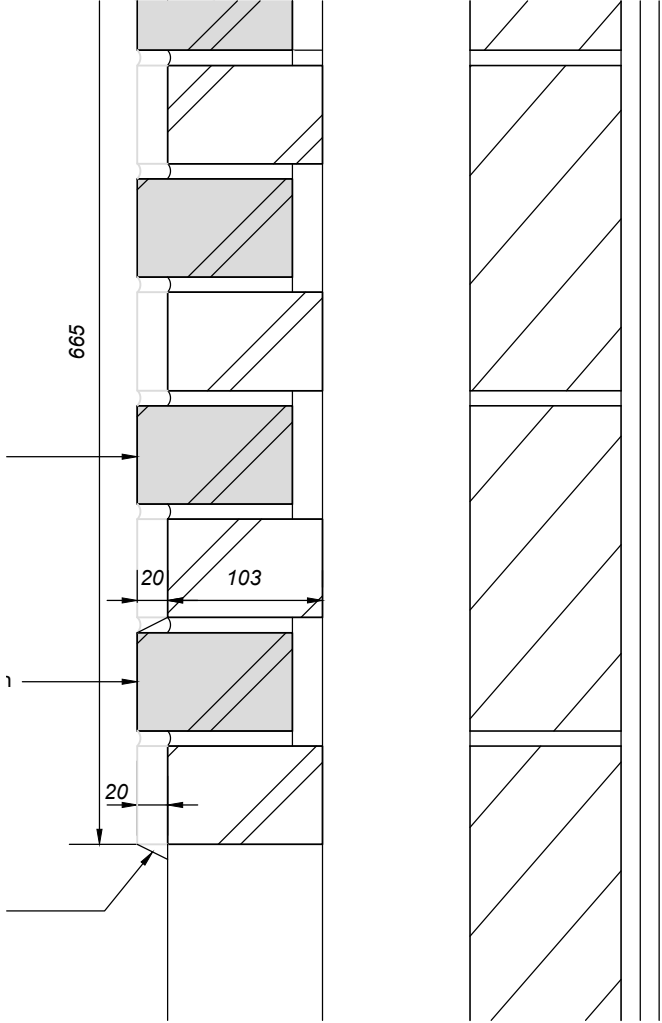

PART ELEVATION

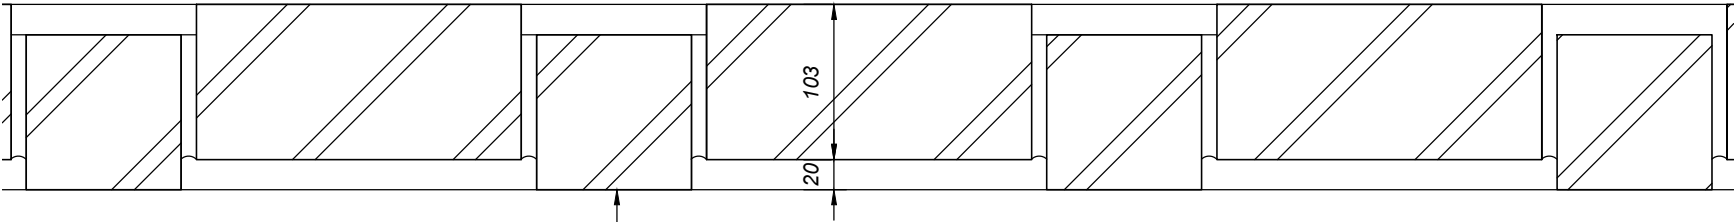

SECTION

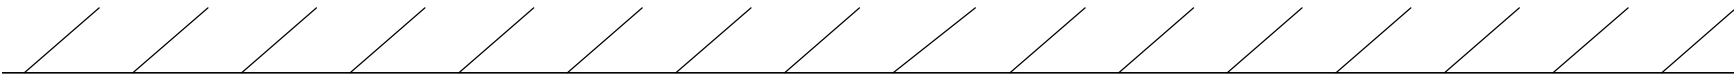

Projecting Flemish Bond Brick Feature

PLAN OF ALTERNATING SNAPPED HEADER COURSE

-	-	-
-	-	-
-	-	-
Rev		Date

**PERSIMMON**
Together, we make a home
Persimmon Homes Thames Valley
Persimmon House, Knoll Road,
Camberley, Surrey GU15 3TQ
Tel: 01276 808080

Site:	Date:
Phase 2B	May 2021
Littlehampton	Scale:
2nd Application	1:5 @ A3
	Drg No:
	545-PL-WALL-DET-08

Drawing Title:	
Brick Feature Detail Flemish Bond Feature	
Drawing Status:	Drawn by: Checked by:
SUBMITTED	AT ME/RC
	Rev: -