


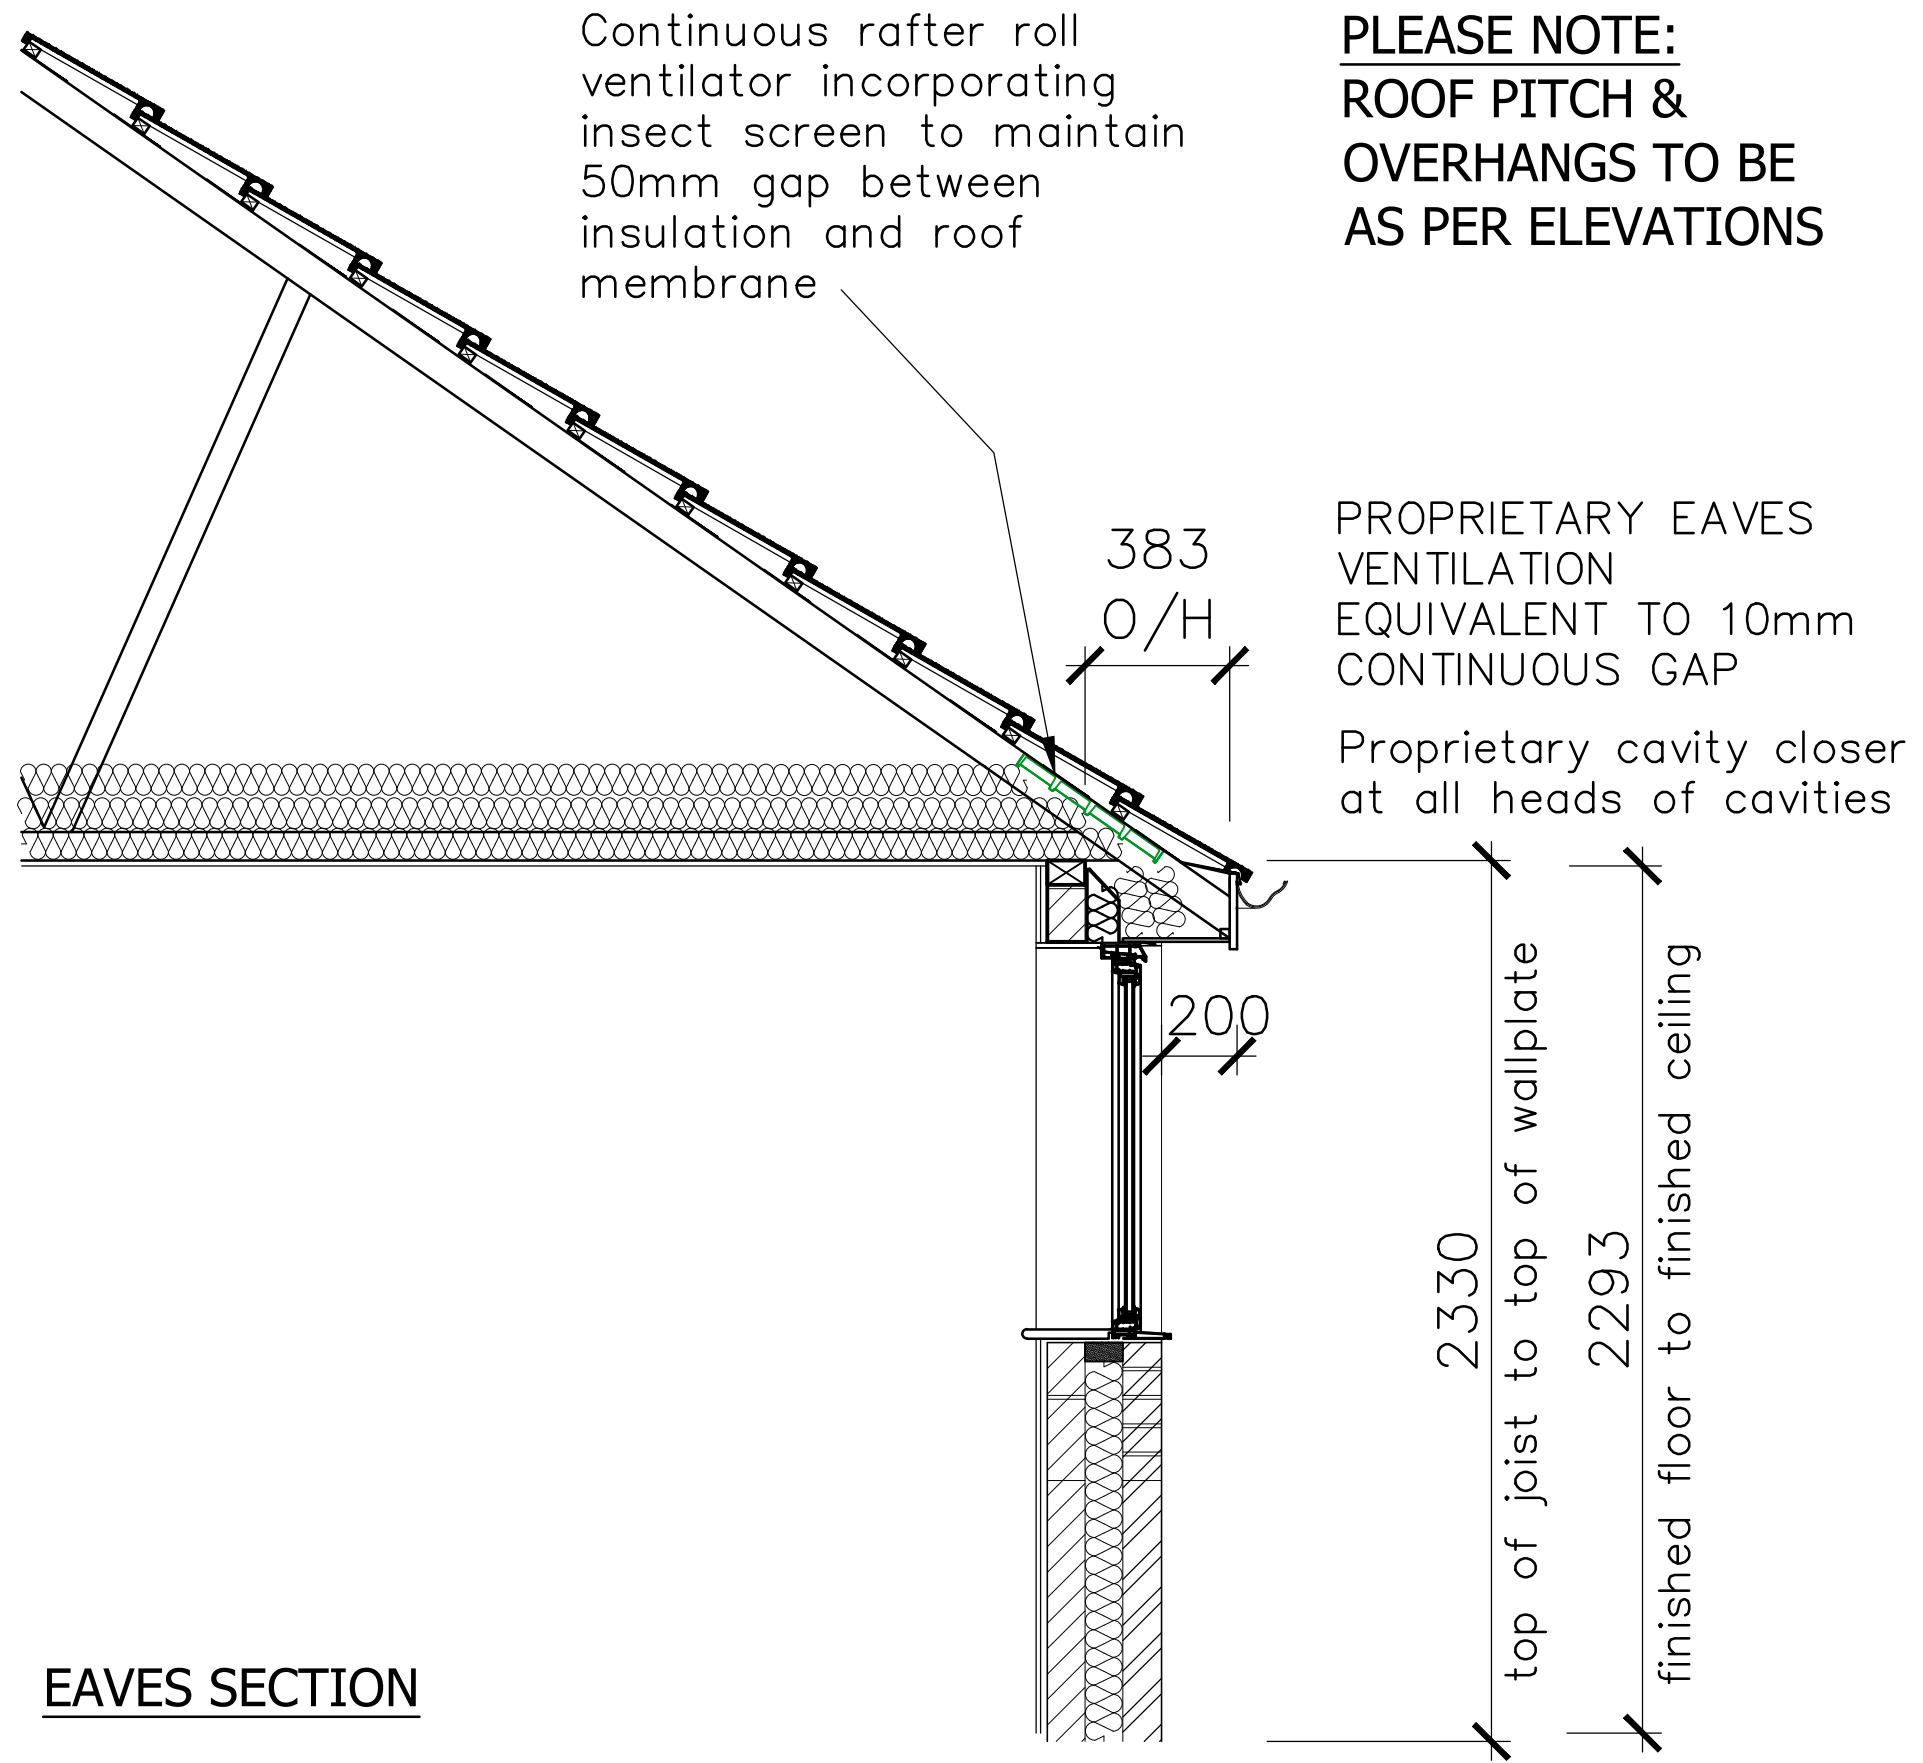

EAVES SECTION

Rev		Date
-	-	-
-	-	-
-	-	-
 PERSIMMON Together, we make a home Persimmon Homes Thames Valley Persimmon House, Knoll Road, Camberley, Surrey GU15 3TQ Tel: 01276 808080		
Site: Phase 2B Littlehampton 2nd Application		Date: May 2021
Scale: 1:20 @ A3		Org No: 545-PL-WALL-DET-06
Drawing Title: Eaves Detail Boxed Eaves		
Drawing Status: SUBMITTED		Drawn by: AT Checked by: ME/RC Rev: -