


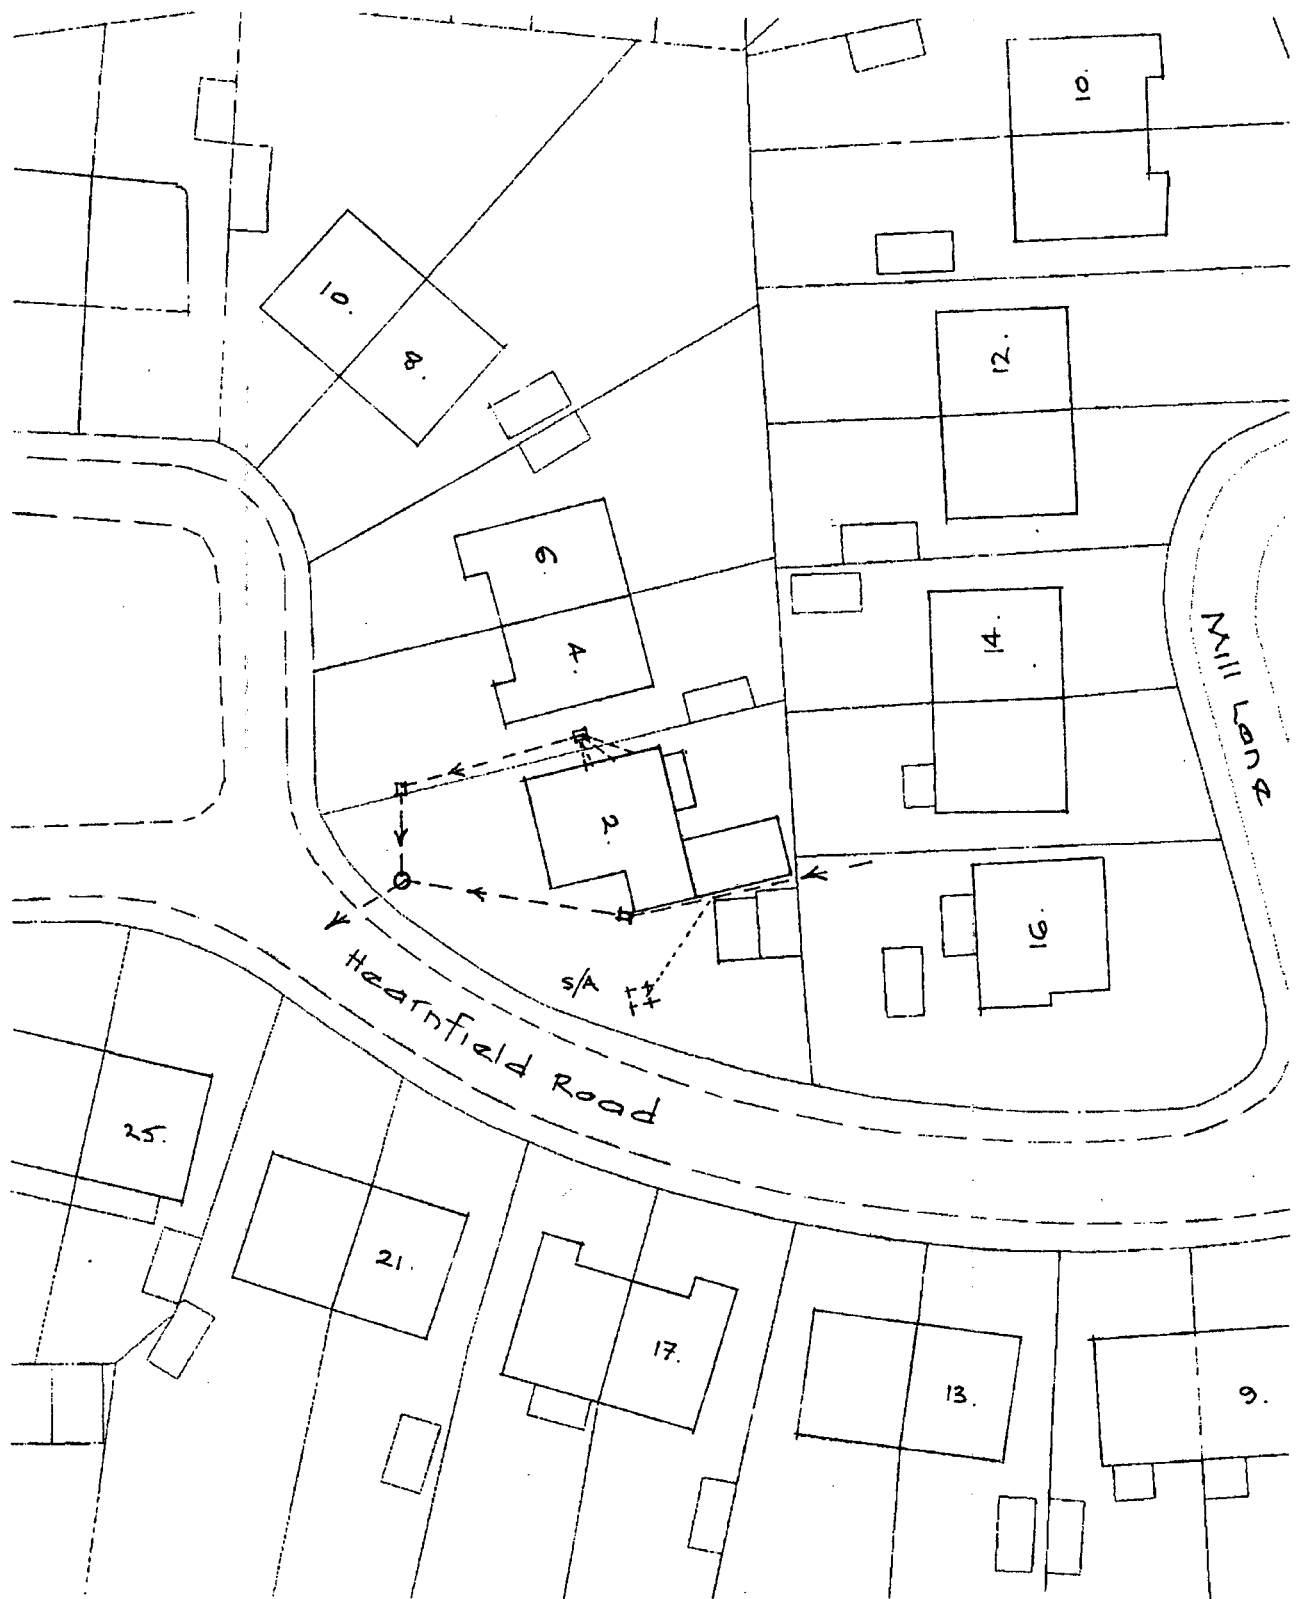

Block Plan

**Alterations at 2, Hearnfield Road, Wick, Littlehampton**

| ARUN DISTRICT COUNCIL |    |                          |    |  |
|-----------------------|----|--------------------------|----|--|
| No.                   | LU | 342                      | 05 |  |
|                       |    |                          |    |  |
| RECEIVED              |    | 18.11.05<br>Scale 1: 500 |    |  |