

ARUN DISTRICT COUNCIL

No.


LD

342


05

RECEIVED

18.11.05

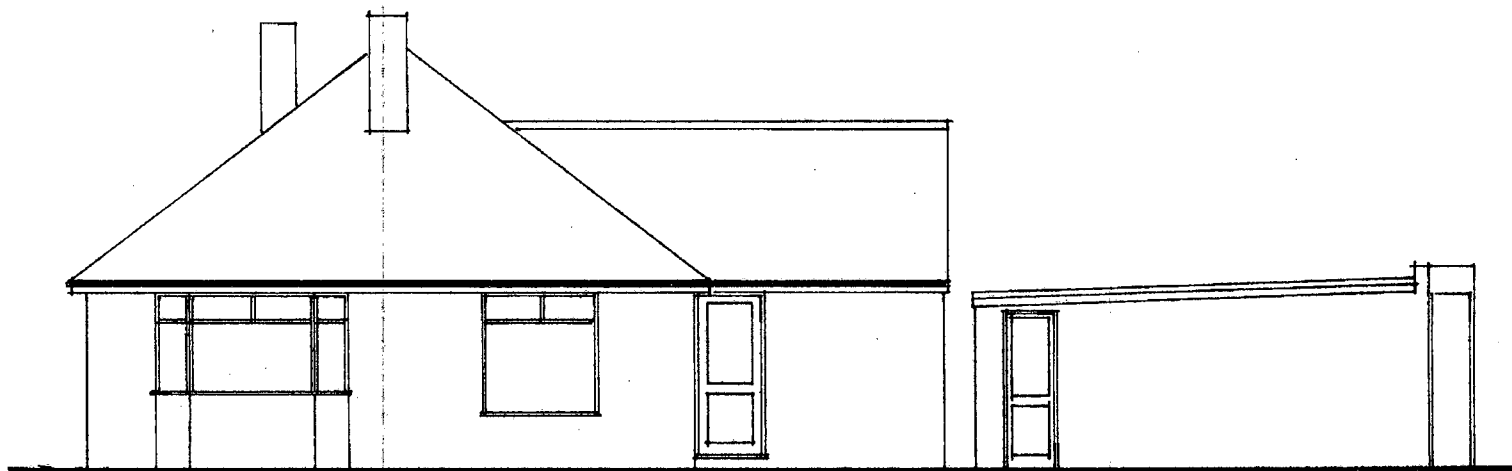

West Elevation ~ as existing

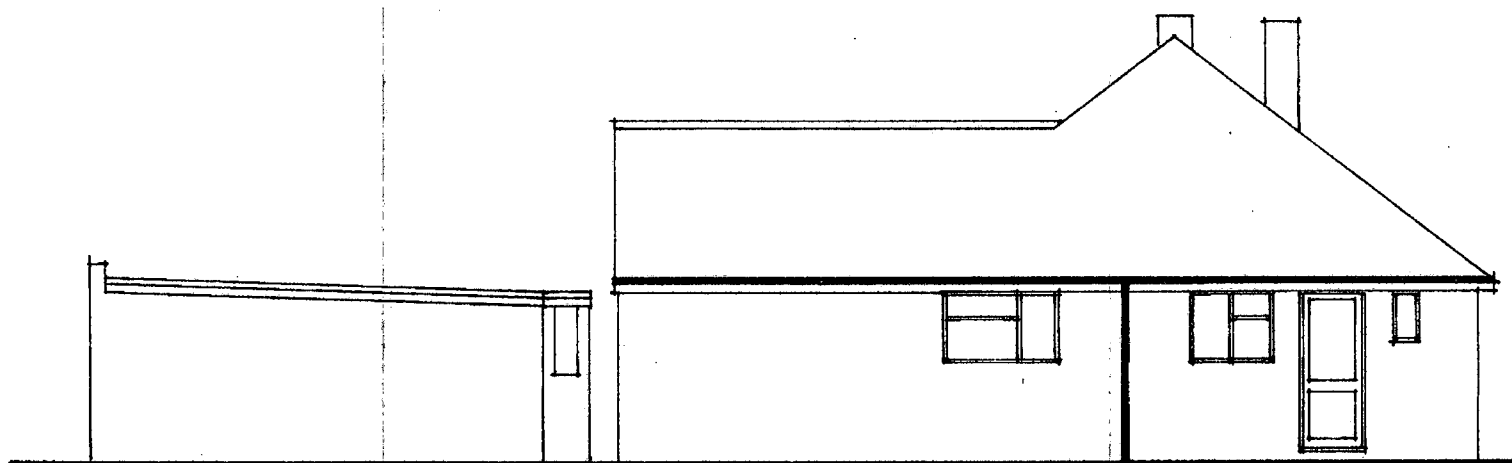

East Elevation ~ as existing