



ARUN DISTRICT COUNCIL				
No.	LU	342	05	
RECEIVED		18.11.05		

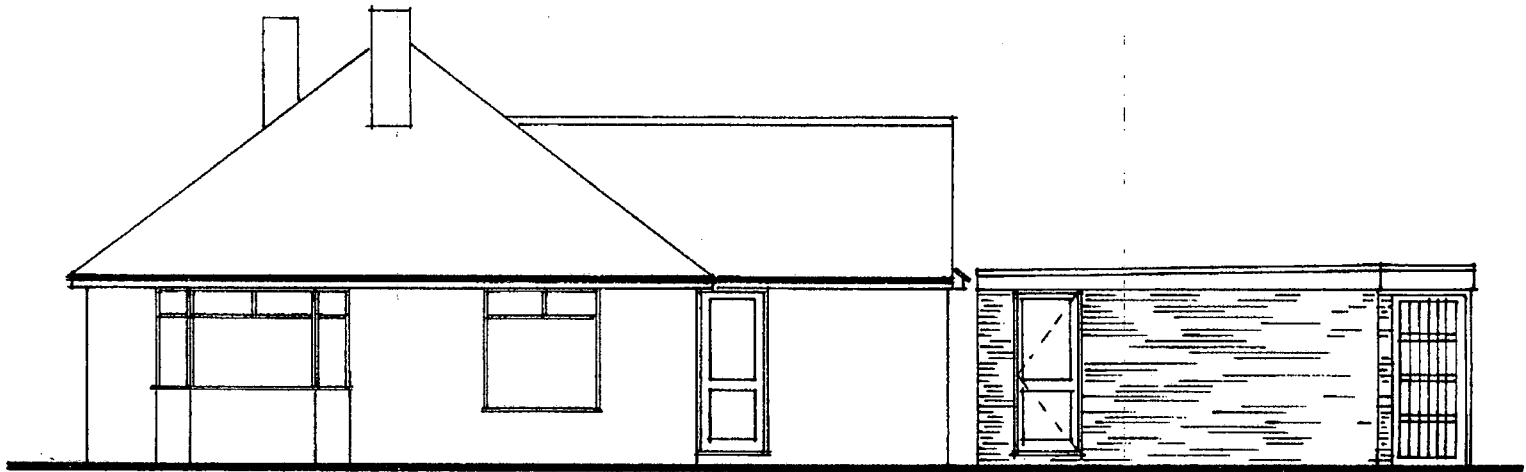

West Elevation - as proposed

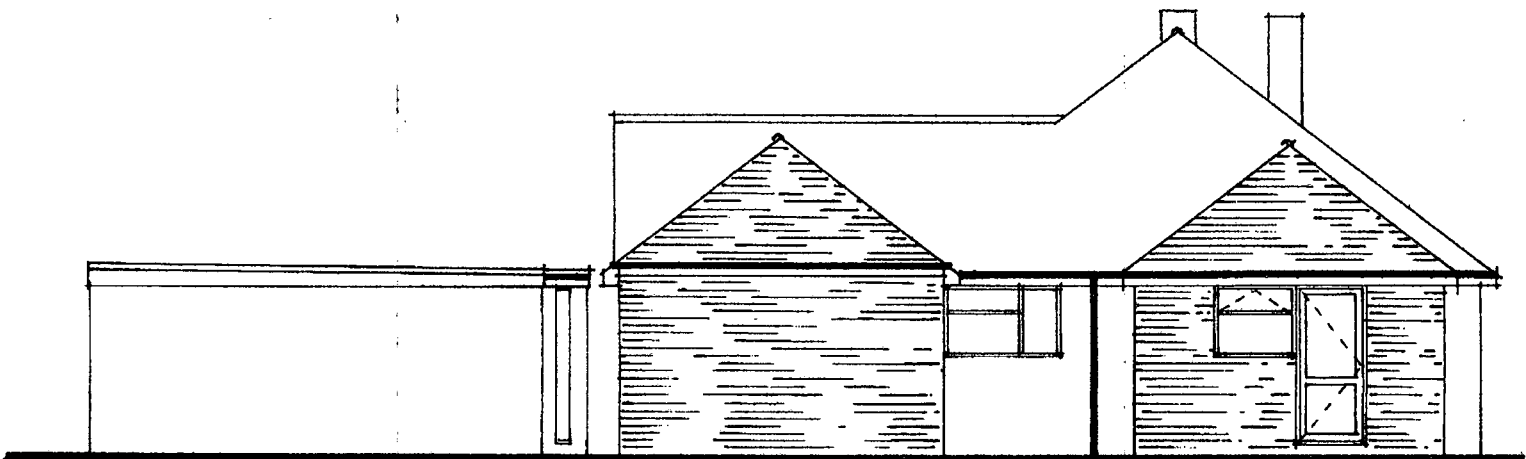

East Elevation - as proposed