
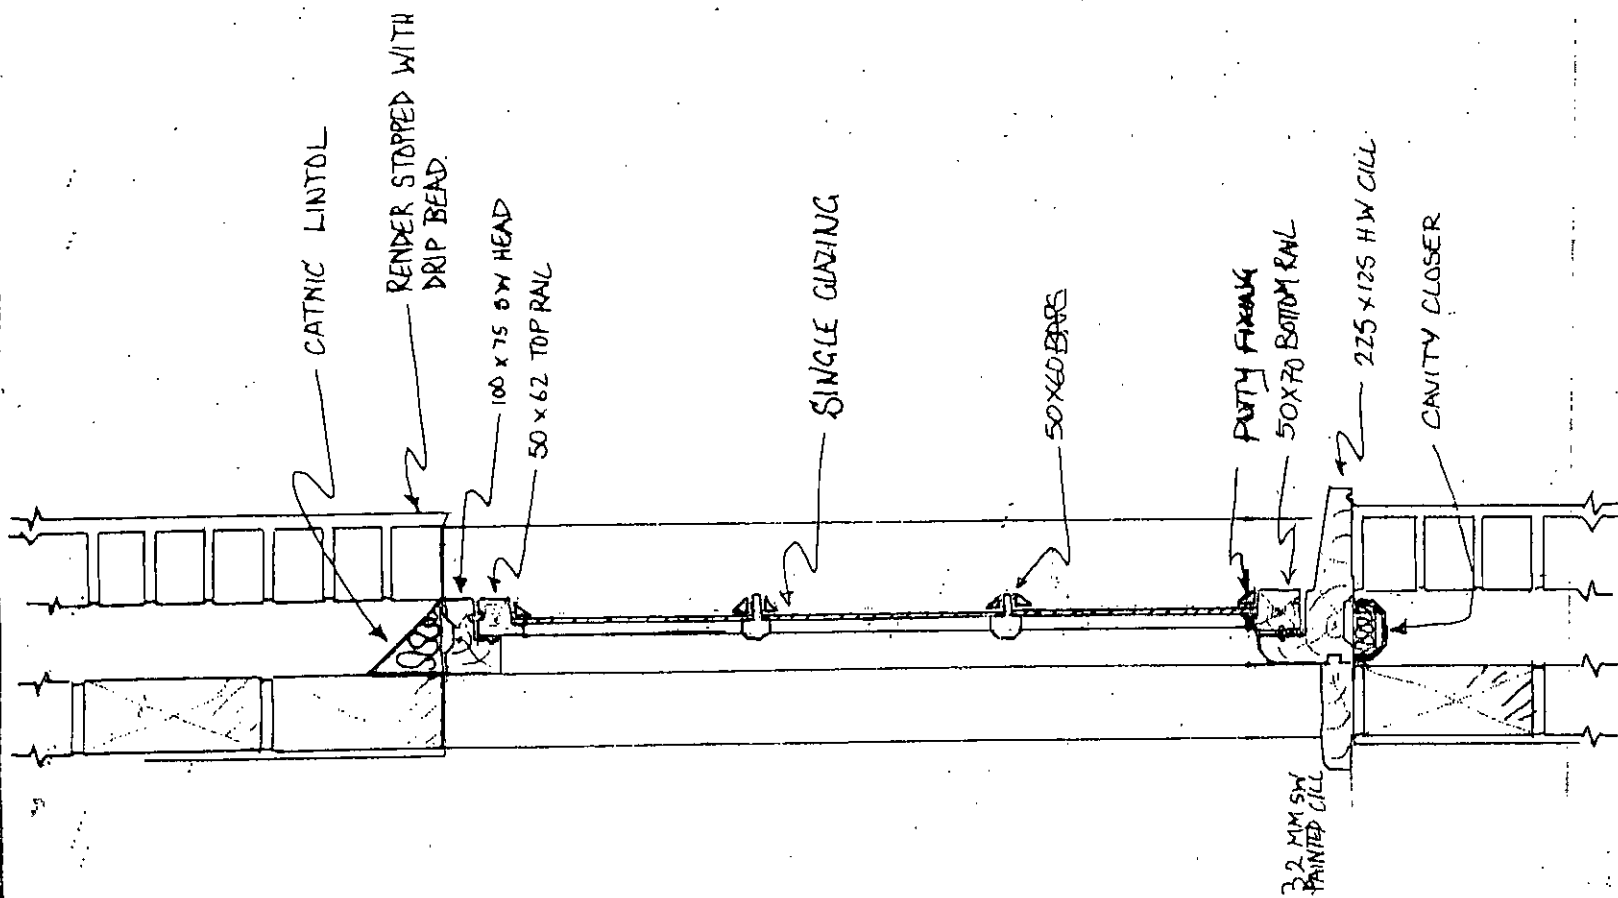
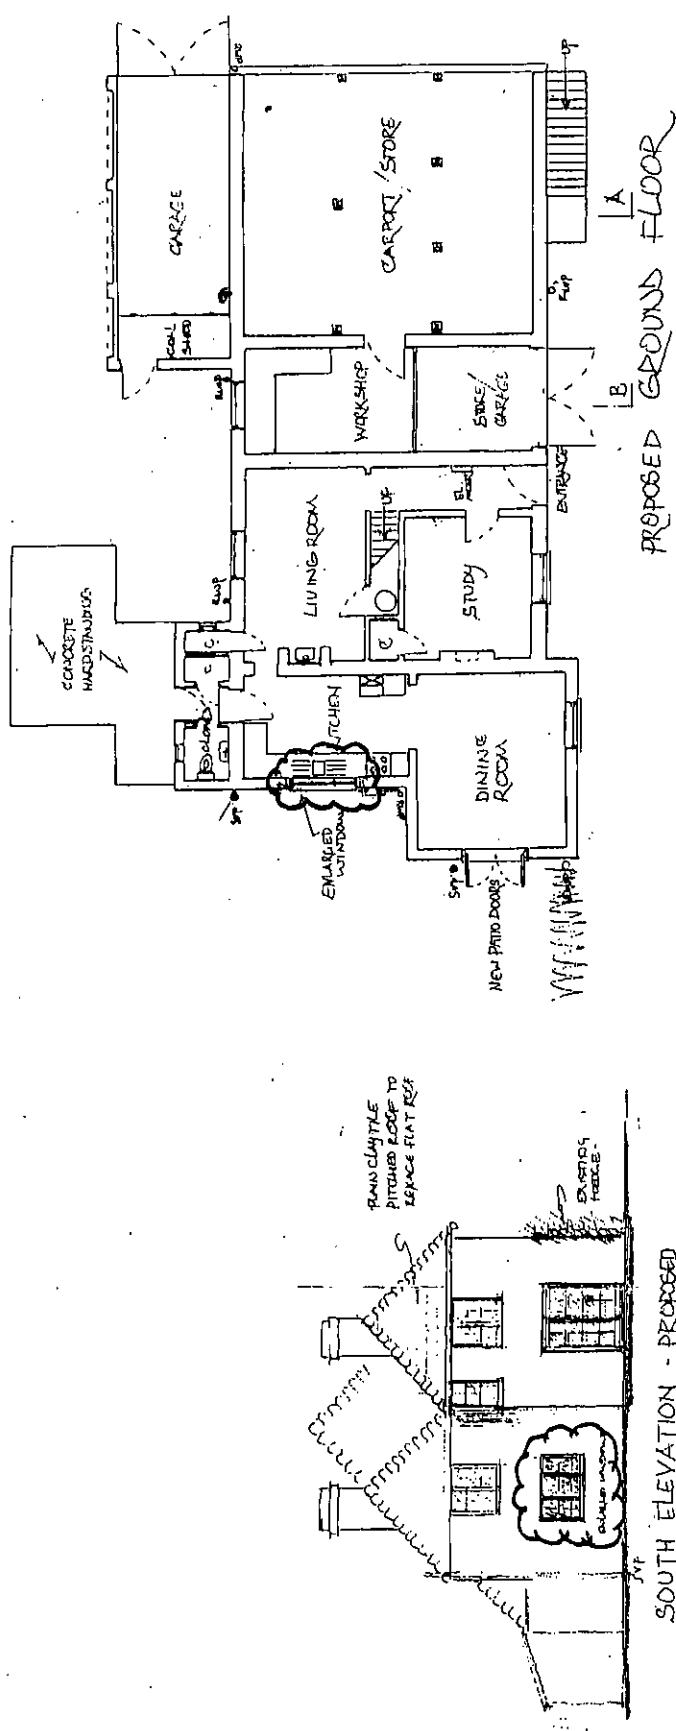


1:10 SCALE (AT A3).

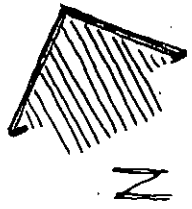

ENLARGED SOUTH WINDOW
• PROPOSED •

WINDOW SECTION

ALDWICK FARM BOGOR REGIS

R.872 II A

RICHARD MEYNELL LTD
BIRDMAN PO20 7BA SEPT 2015