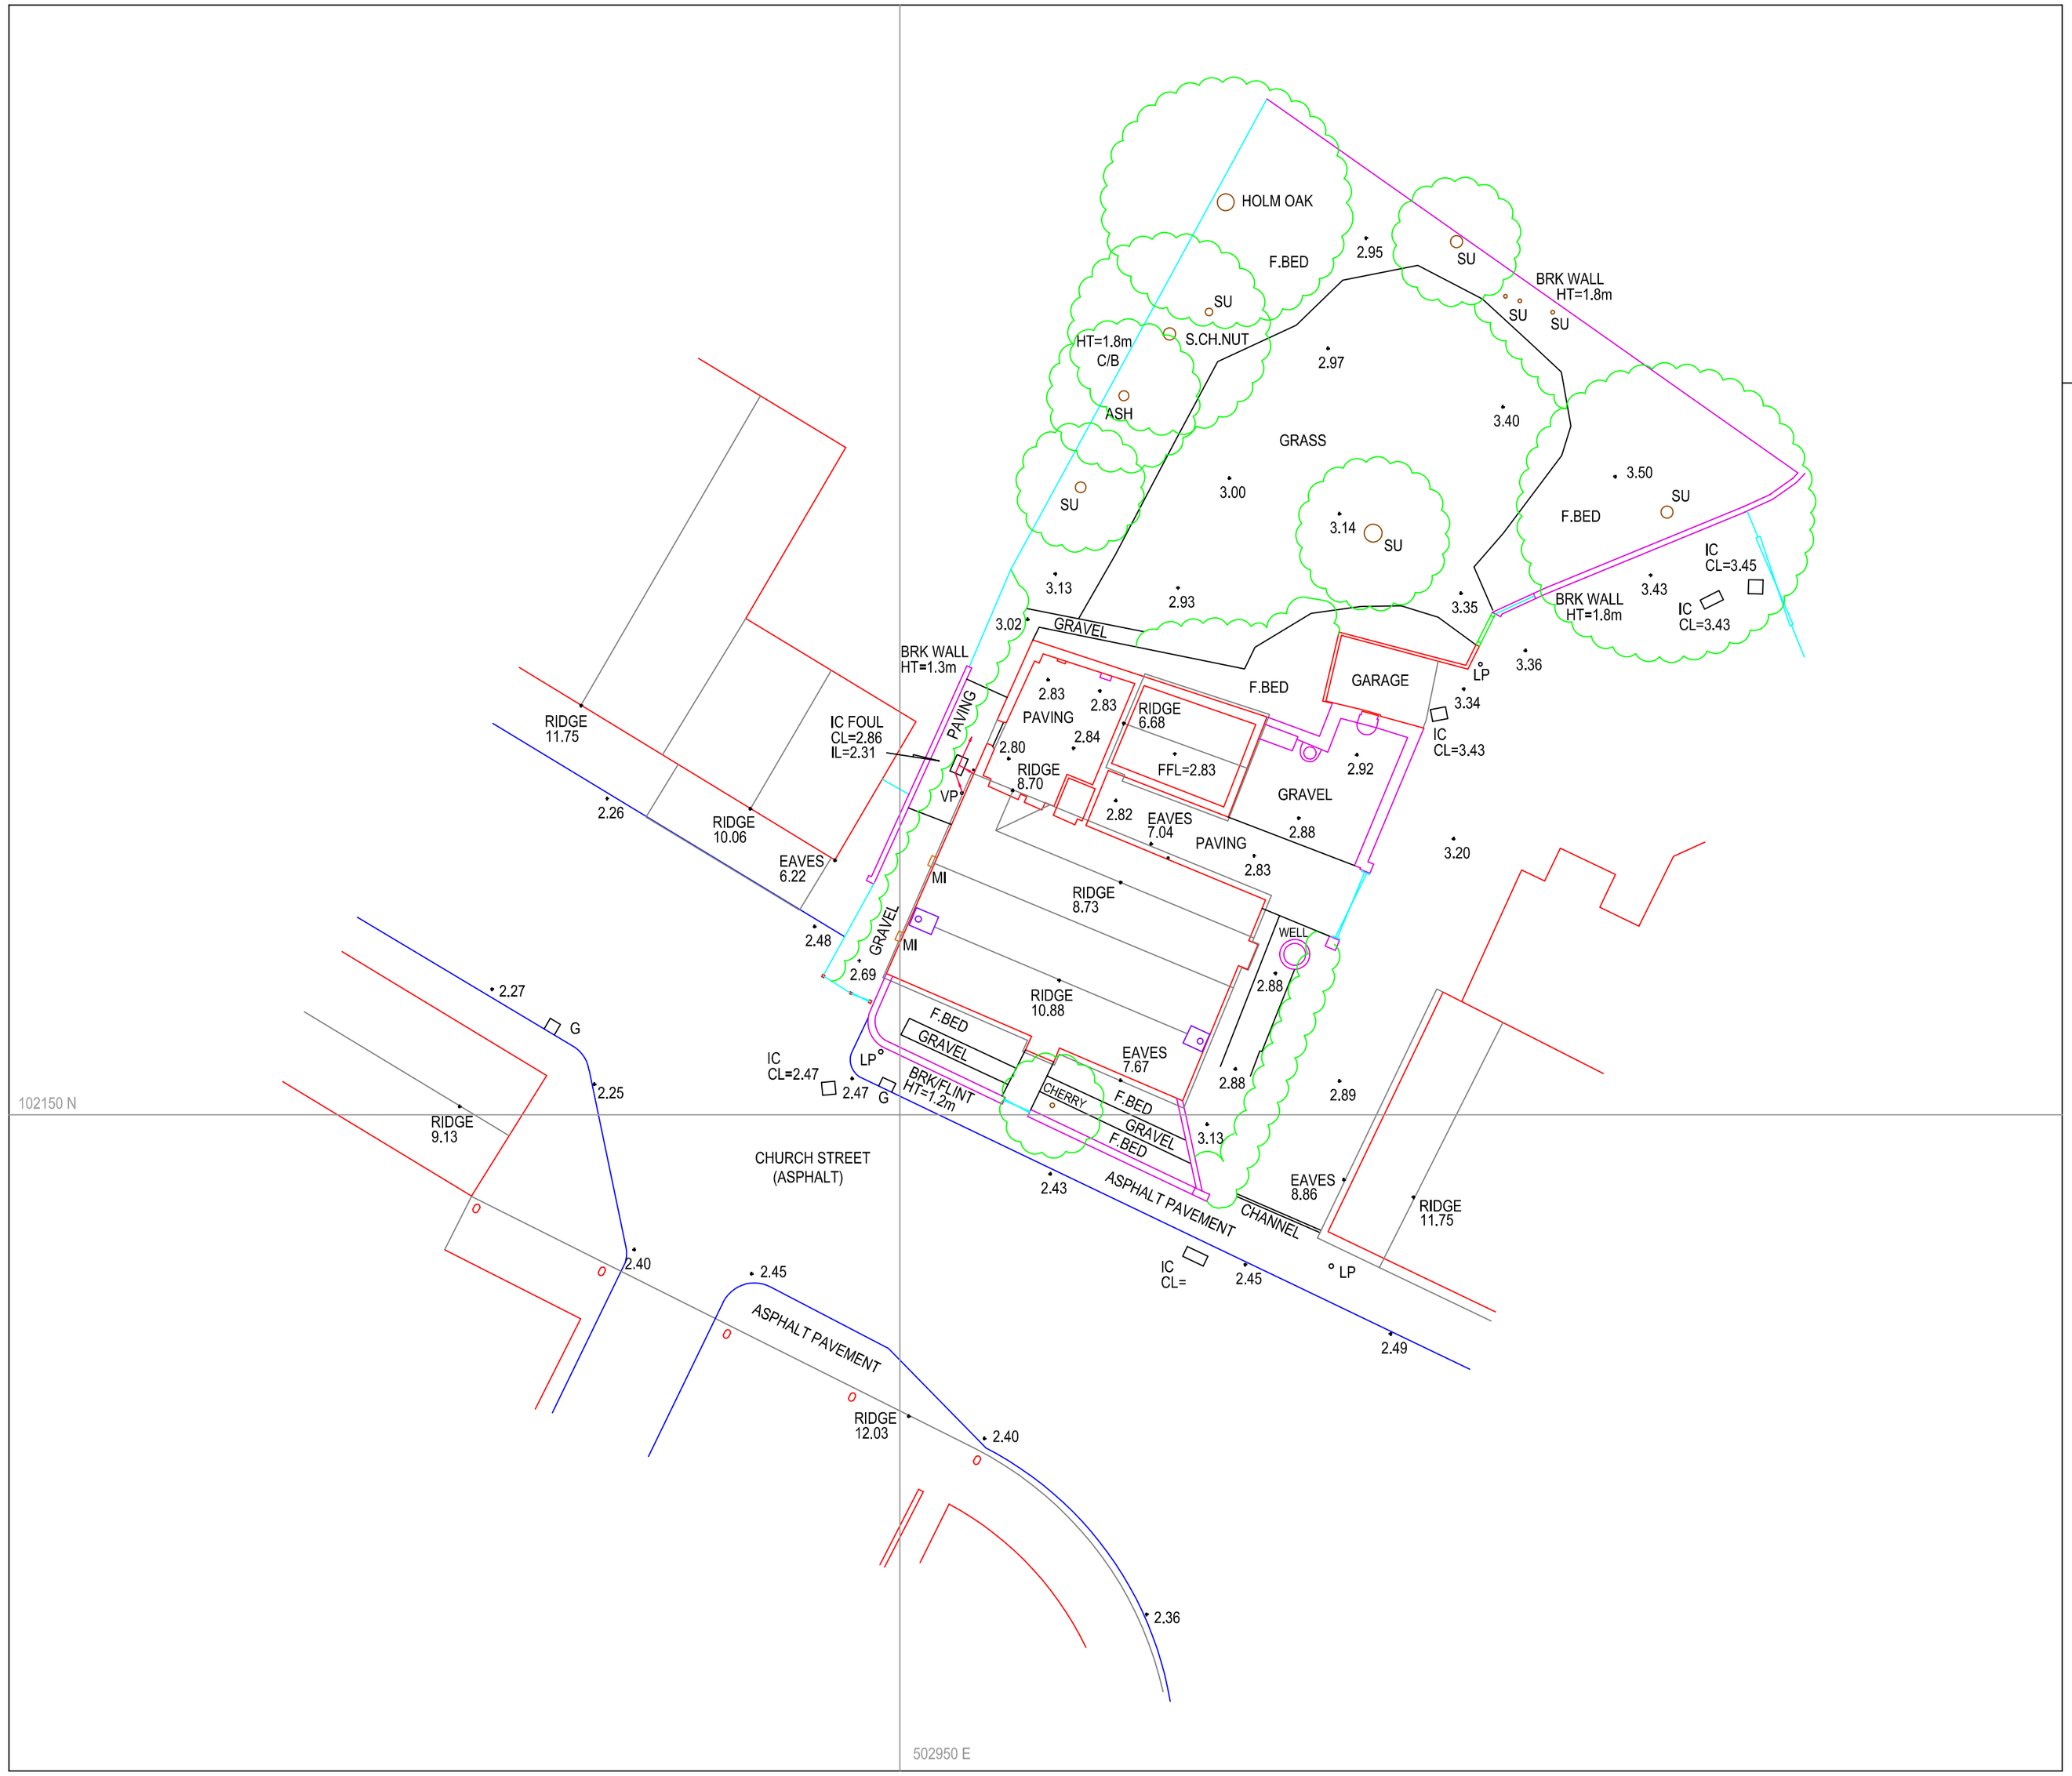


NOTES :

ALL LEVELS RELATIVE TO O.S. DATUM (FROM G.P.S)
SURVEY GRID ORIENTATED TO OS NATIONAL GRID

WHILE ALL POSSIBLE EFFORT HAS BEEN MADE TO IDENTIFY SERVICES, WE ARE UNABLE TO DETAIL COVERS BURIED OR OBSCURED AT THE TIME OF SURVEY.

ALL LEVELS AND DIMENSIONS SHOULD BE CHECKED ON SITE PRIOR TO THE COMMENCEMENT OF WORKS.

TREES SHOWN IDENTIFIED TO BEST OF SURVEYORS ABILITY, SEEK CONFIRMATION IF SPECIES CRITICAL

ROOFLINE DETAIL IS INDICATIVE ONLY

GPS:
GPS LEVELS AND GRID ARE OBTAINED USING INDUSTRY STANDARD GUIDELINES AND CAN VARY ACCORDING TO THE QUALITY OF THE GPS NETWORK AVAILABLE. ALL GPS DETAIL IS THEREFORE RELATIVE TO THE TIME AND DATE OF SURVEY.

N

0m 1 2 3 4 5 6 7 8 9 10m
SCALE BAR

ISO 9001
REGISTERED FIRM

Shaw Colegate
LAND & BUILDING SURVEYORS

WOODLANDS, HONEYCRITCH LANE, FROXFIELD, HANTS, GU32 1BD
Tel : (01730) 827975 Email : mail@shawcolegate.com
Web : www.shawcolegate.com

Title : VINE COTTAGE, LITTLEHAMPTON
TOPOGRAPHIC SURVEY

Job No. : 06320_TOPO
Original Scale : 1:200
Sheet Size : A2

Surveyed By : MC Date : AUG 20
Drawn By : MC Date : SEP 20

Client:
MR AND MRS BROMLEY

ARUN DISTRICT COUNCIL LU/342/20/HH