



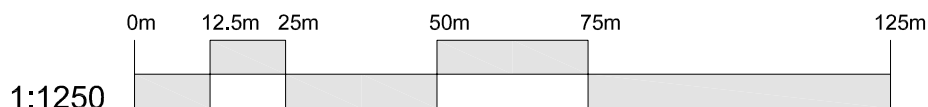


1. Reproduced from OS Sitemap ® by permission of Ordnance Survey® on behalf of The Controller of Her Majesty's Stationery Office. © Crown copyright 2008. All rights reserved. Licence number 100007126.

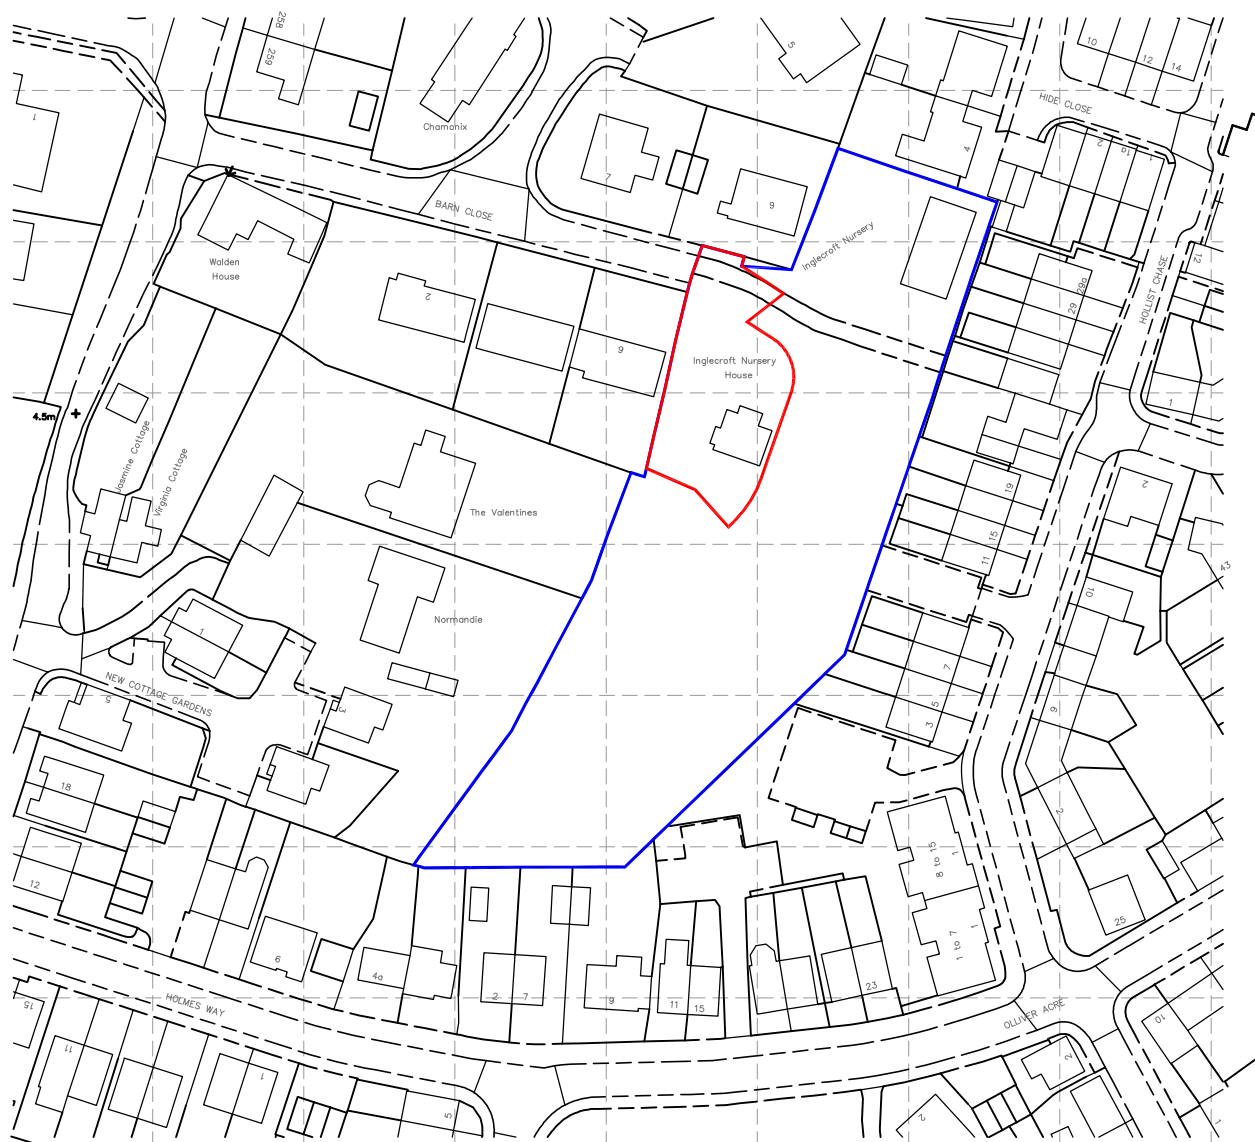

— Full Extent of Site Boundary
— Proposed Site Boundary

Revision	Description	Drawn	Checked	Date
Preliminary	Information	Tender	Construction	As Built

Woods Hardwick
Architects, Engineers and Development Consultants

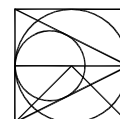

Title Land off Barn Close
Littlehampton

Details Site Location Plan
Existing Residential Unit

Saved : h:\projects

Scale 1:1250@A4 Date October 2017 Drawn SA Chk TJF

15-17 Goldington Road
Bedford
MK40 3NH
United Kingdom
T. +44 (0)1234 268862
F. +44 (0)1234 353034
mail@woodshardwick.com
www.woodshardwick.com

17808/1006

Please consider the environment before printing this drawing