



NOTE

ALL FINISHES
TO MATCH EXISTING

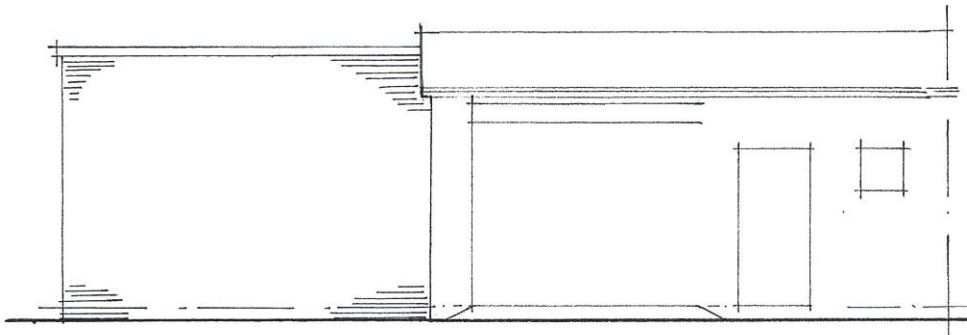


EAST [front] 1/100

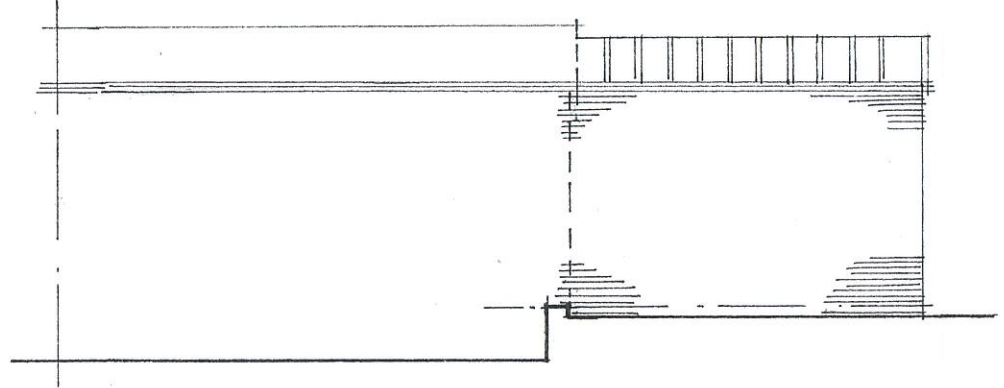


WEST 1/100

NOTE:


ALL EXTERNAL FINISHES TO MATCH EXISTING
ALL HEIGHTS PITCH & PROFILE AS EXISTING

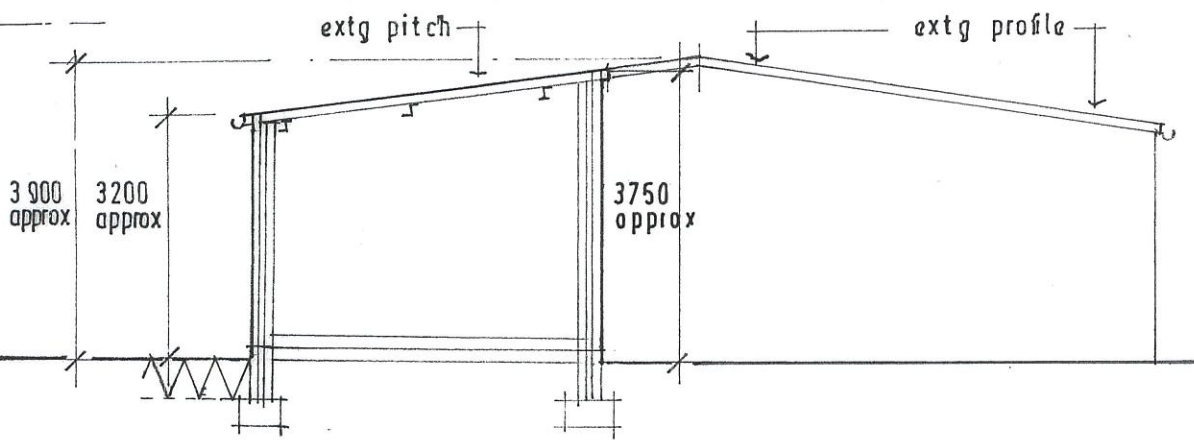

SECTION A : A 1/100

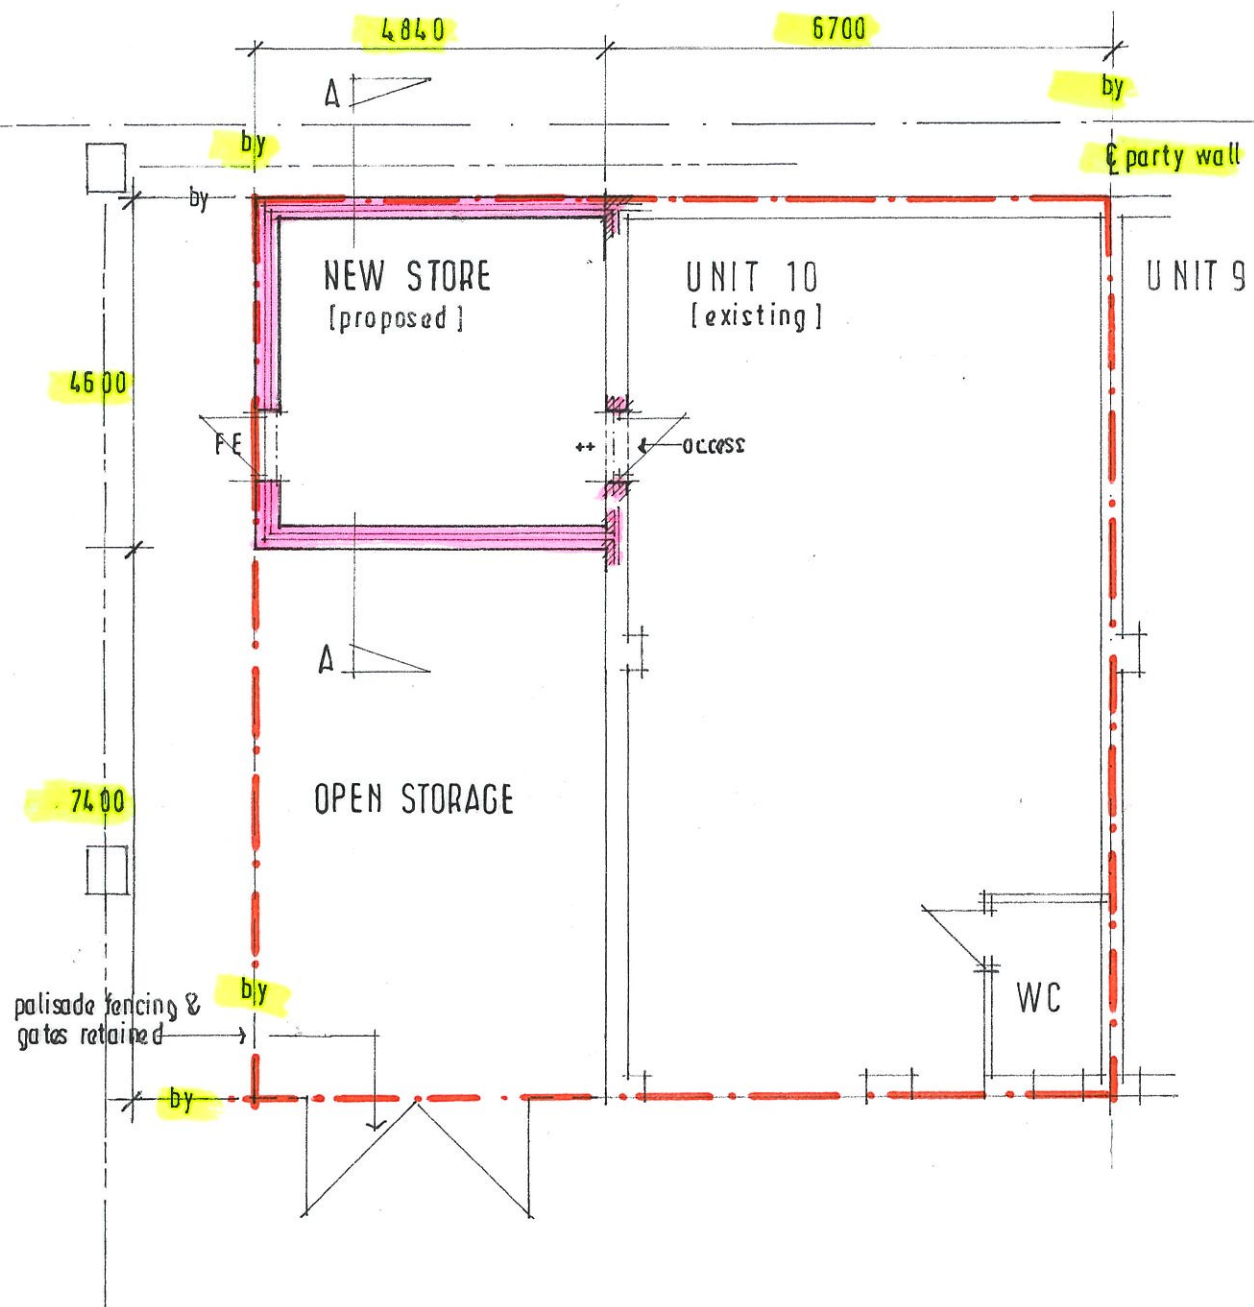

PLAN 1 / 100

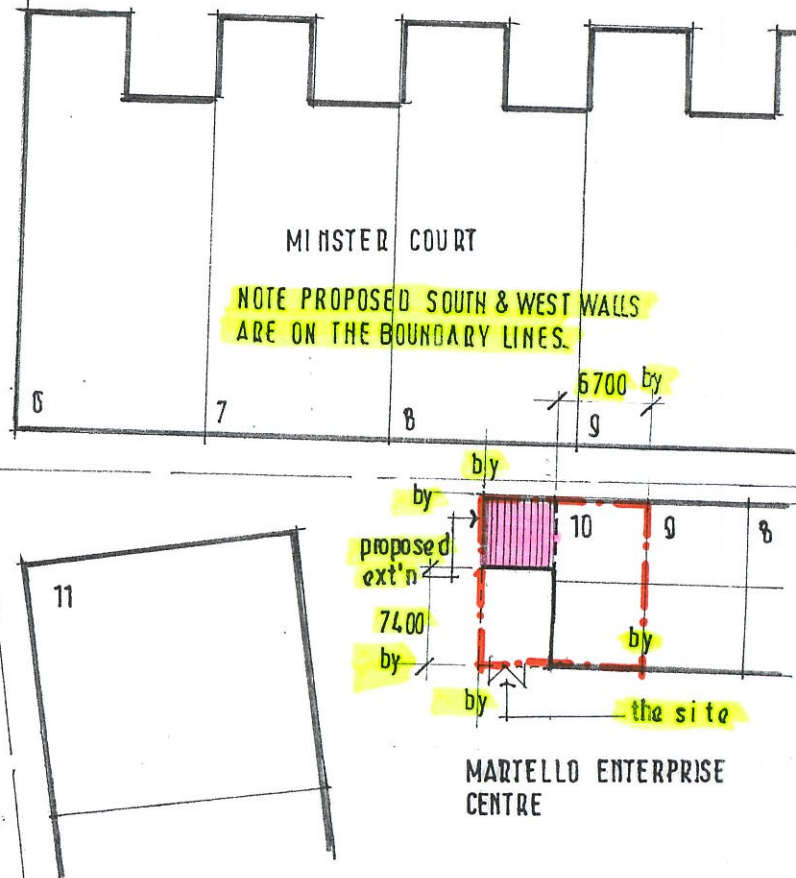

BLOCK PLAN 1 / 500

REVISIONS

A. 25.11.19 BOUNDARY DIMENSIONS ADDED AS REQD BY L.P.A.

TREVOR E. UNSTED

55-57 SEA LANE • RUSTINGTON • WEST SUSSEX • BN16 2RQ Tel: 01903 859090

Client: R.J.H. CONSTRUCTION [SUSSEX] LTD:

Project: EXTENSION TO UNIT 10; MARTELLO
ENTERPRISE CENTRE; COURTWICK LANE;
WICK; LITTLEHAMPTON; W/SUSSEX; BN17 7PA.

Drawing: PROPOSED

Scale: AS SHOWN

Drawing No.:

Date: OCT 2019

15/4312/3

Drawn: tu.

Revisions:

Copyright:

A

The contractor must check all dimensions and levels on site and no dimensions are to be scaled from drawings.

It is the contractor's responsibility to ensure compliance with all statutory authority requirements, carry out works with total regard to existing and retained structure. Works and materials to latest CP/BS.

Drawing to be read in strict accordance with engineer's information where applicable.

All structural timber C16 unless otherwise noted. All structural and external timber pressure impregnated with preservative, cut ends site swabbed with Cuprinol or similar treatment.

Local authority to witness satisfactory test on all new and affected foul/storm drainage.