


Based upon Ordnance Survey Digital Data with the permission of the controller of H.M.S.O. Crown Copyright Reserved Licence No. WU298530

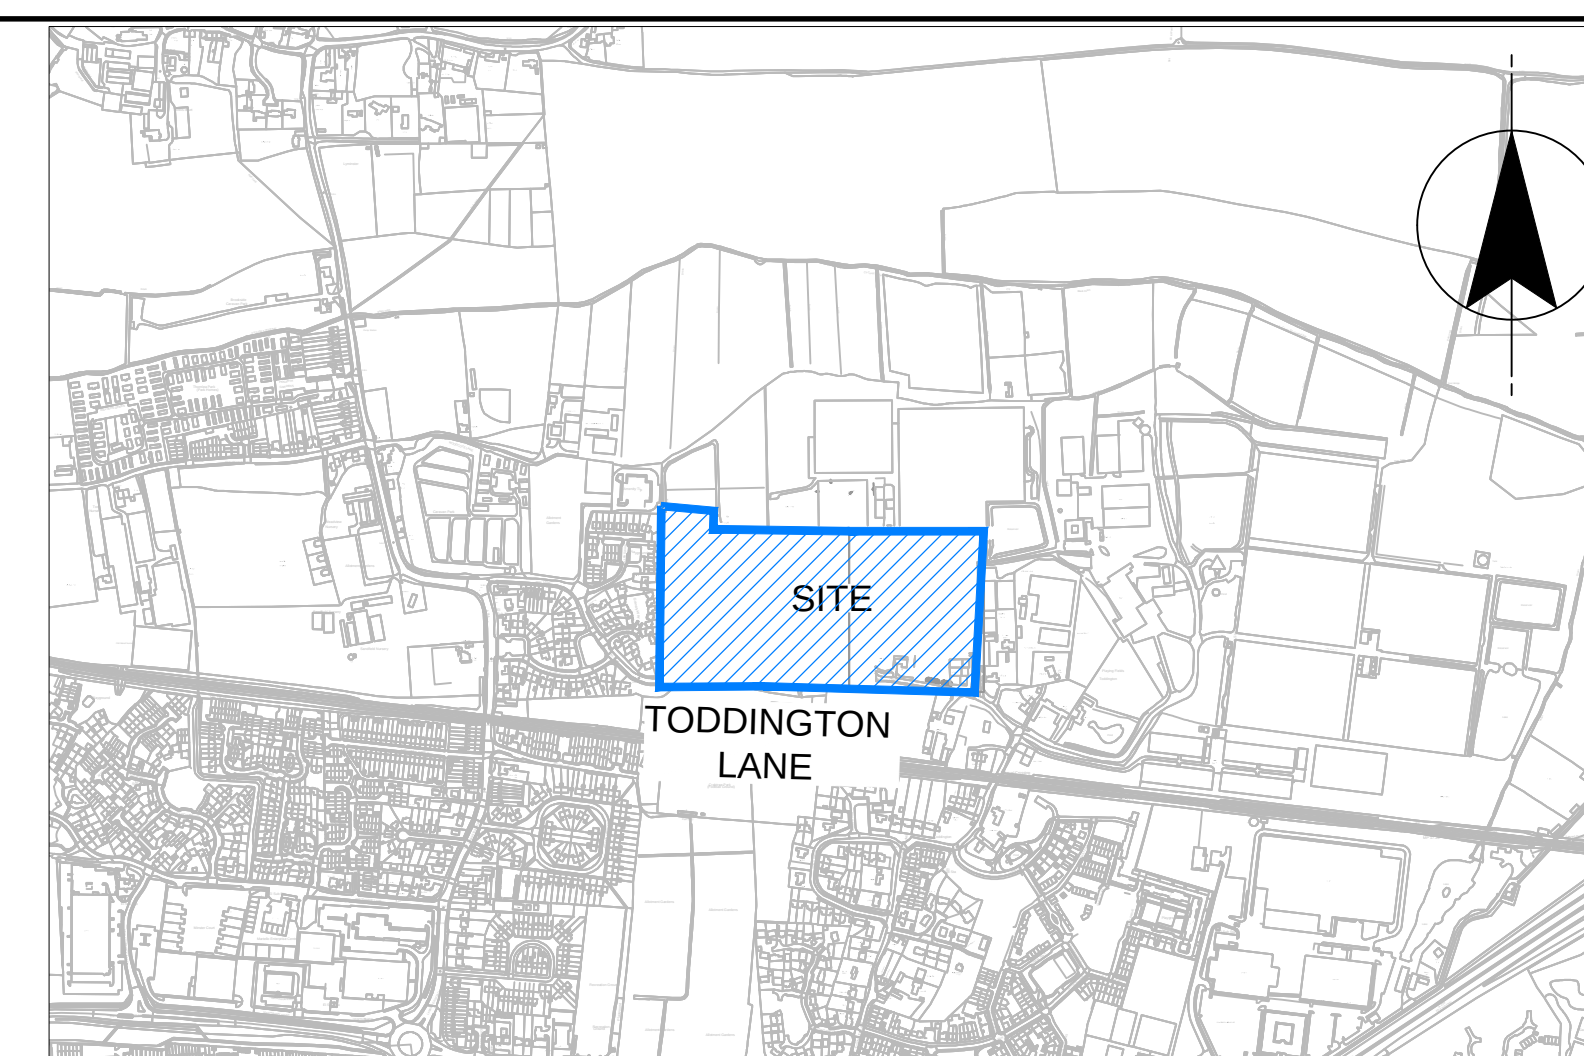

KEY PLAN
(SCALE 1:10000)

S.W. DRAWING NO.				SWS.S41.000916.MS002467 - PHASE 1				REVISION		A	
NOTES	
1		IT IS STRONGLY RECOMMENDED THAT WHEREVER A PERMANENT STRUCTURE IS WITHIN 4M OF A WATER MAIN, THE FOUNDATIONS OF THAT STRUCTURE ARE TAKEN DOWN TO A DEPTH OF 1.5M	
2		IN ORDER TO AVOID EXCAVATION WITHIN THE NEW ROADWAY, THE DEVELOPER SHOULD PROVIDE DUCTS WHERE ROAD CROSSINGS ARE REQUIRED TO TAKE THE CONNECTION FROM THE NEW MAIN. DUCT SIZES IN ACCORDANCE WITH THE SCHEDULE GIVEN ON THIS DRAWING.	
3		THE LENGTH AND THE ROUTE OF THE PROPOSED OR THE ABANDON MAIN IS APPROXIMATE, WHICH NEEDS TO BE CONFIRMED AT THE TIME OF THE SITE VISIT.	
4		NO OF UNITS TO BE CONSTRUCTED - 114 RESIDENTIAL UNITS.	
5		CAPACITY CHECK / DETS NO - XXXX	
6		SOUTHERN WATER PIPE WORK WILL TERMINATE AT BACK EDGE OF FOOTPATH, HOWEVER PRECISE METER LOCATIONS WILL BE DETERMINED ON SITE	
7		UNLESS OTHERWISE AGREED WITH SOUTHERN WATER SERVICE PIPE SHOULD BE LAID WITH A MIN. COVER FROM FGL TO CROWN OF PIPE OF 750mm AND MAX. COVER OF 1200mm.	
8		DEVELOPER FOR PHASE 1 TO CONSTRUCT 180mm TRUNKMAIN FOR PHASE 2 DEVELOPER SUPPLY NETWORK	
X, Y CO-ORDINATES		503050, 103921	
NEAREST POSTCODE		BN17 7PP	
O.S REF		TQ0303	
EXISTING MAIN					PROPOSED MAIN	
ABANDONED MAIN					TO BE ABANDONED	
EXISTING SLUICE VALVE					NEW WASH OUT HYDRANT	
NON RETURN VALVE					NEW FIRE HYDRANT	
MAINS DUCT					NEW ISOLATION VALVE	
2-WAY MANIFOLD					NEW SERVICE DUCT	
6-WAY MANIFOLD					BOUNDARY METER	
BULK SUPPLY	
DETAILS OF MAIN TO BE LAID / ABANDONED	
SIZE		MATERIAL		LENGTH		LAY / ABANDON	
90mm		HPPE		618.0m		LAY	
125mm		HPPE		116.0m		LAY	
180mm		HPPE		102.0m		LAY	
RECOMMENDED MINIMUM DUCT SIZES	
PIPE SIZE (mm)		DUCT SIZE		PIPE SIZE (mm)		DUCT SIZE	
25 / 32 MDPE		3" or 80mm		125 HPPE		8" or 200mm	
50 / 63 MDPE		4" or 100mm		180 HPPE		10" or 250mm	
90 HPPE		6" or 150mm		250 HPPE		16" or 400mm	
SCALE 1 : 500	
CURRENT VERSION INFORMATION	
<table><tr><td></td><td></td><td></td><td></td><td></td><td></td><td></td><td></td><td></td><td></td><td></td><td></td></tr><tr><td></td><td></td><td></td><td></td><td></td><td></td><td></td><td></td><td></td><td></td><td></td><td></td></tr><tr><td></td><td></td><td></td><td></td><td></td><td></td><td></td><td></td><td></td><td></td><td></td><td></td></tr><tr><td></td><td></td><td></td><td></td><td></td><td></td><td></td><td></td><td></td><td></td><td></td><td></td></tr><tr><td></td><td></td><td></td><td></td><td></td><td></td><td></td><td></td><td></td><td></td><td></td><td></td></tr><tr><td></td><td></td><td></td><td></td><td></td><td></td>