


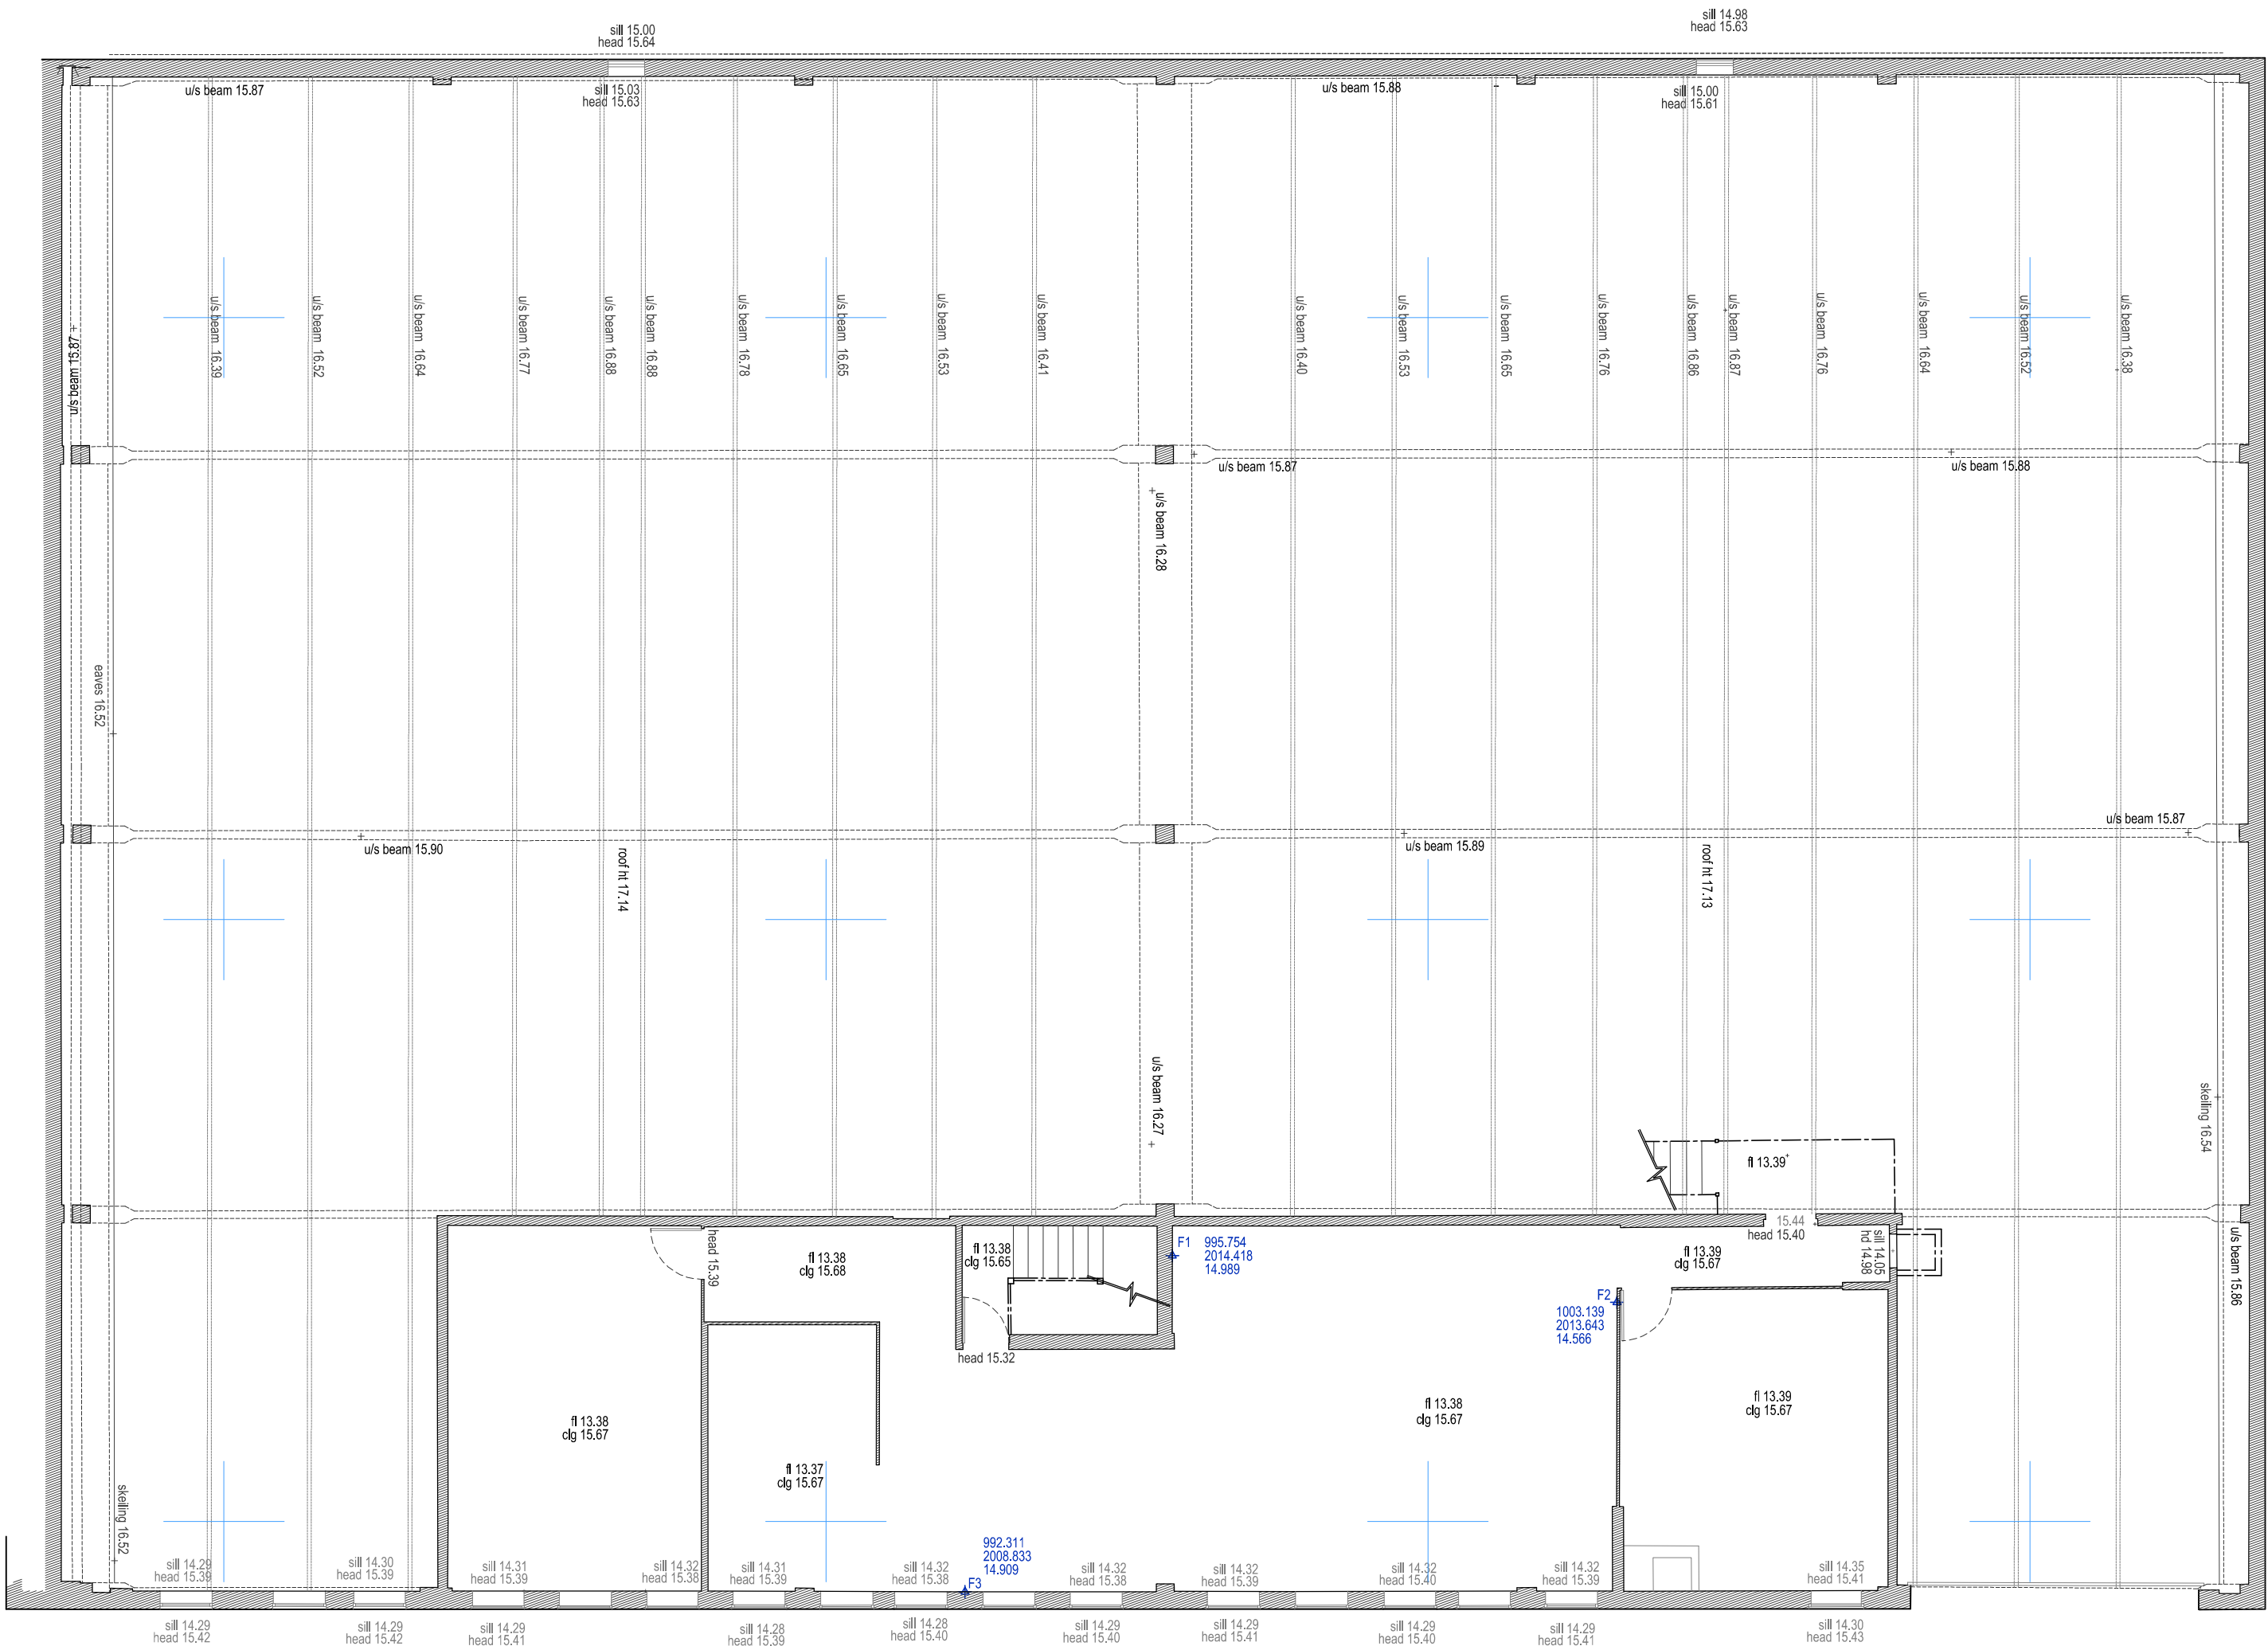

Survey plotted on local 10m grid. Levels relate to control station 'A' - Rt 10m, Location: Kerb on road frontage.
Window designs are pictorial only

CLIENT
Stiles Harold Williams Partnership

PROJECT
Unit 31/32
Lineside
Littlehampton

TITLE
First Floor Elevations
& Internal Roof Detail

SCALE 1:100	DATE	BY AGR
NUMBER 2	SHEET 2	REV -

Acad Mapping Ltd
Land Surveyors
Frenches Farm House
Mark Cross
East Sussex TN6 3NS
Telephone (01892) 853663
Fax (01892) 853828
e-mail info@acadmapping.com

ANN
ACAD
MAPPING

This document should not be used or relied upon in circumstances other than those for which it was prepared and for which Acad Mapping was commissioned. Acad Mapping accepts no responsibility for this document to any other party other than the person by whom it was commissioned. We do our best to record service covers, manholes etc., but those which are overgrown, covered by vehicles etc. could be overlooked. Acad Mapping accepts no responsibility for services overlooked in this respect.