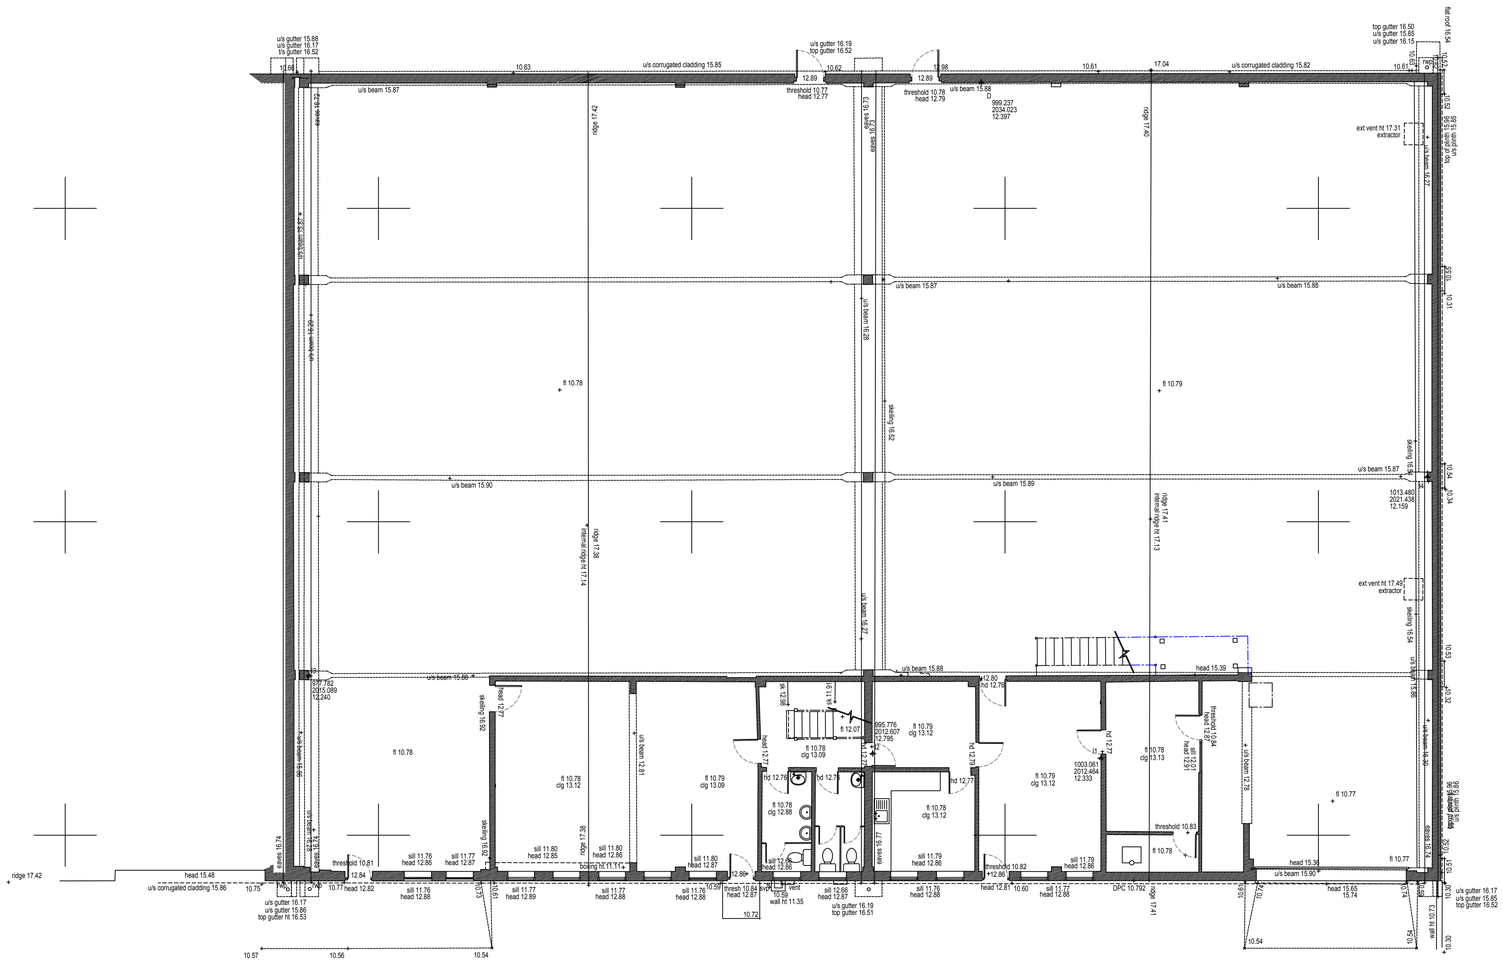

1m 2m 3m 4m 5m

Scale 1:100 printed on A1

Survey plotted on local 10m grid. Levels relate to control station 'A' – Ht 10m, Location: kerb on road frontage.

Window designs are pictorial only

CLIENT

Stiles Harold Williams Partnership

PROJECT

Unit 31/32
Lineside
Littlehampton

TITLE

Existing Ground Floor Plan

SCALE	DATE	BY
1:100	DATE	AGR
NUMBER	SHEET	REV'N
NUMBER	2	–

Acad Mapping Ltd
Land Surveyors

Frenches Farm House
Mark Cross
East Sussex TN6 3NS
Telephone (01892) 853663
Fax (01892) 853828
e-mail info@acadmapping.com

This document should not be used or relied upon in circumstances other than those for which it was prepared and for which Acad Mapping was commissioned. Acad Mapping accepts no responsibility for this document to any other party other than the person by whom it was commissioned

We do our best to record service covers, manholes etc., but those which are overgrown, covered by vehicles etc. could be overlooked. Acad Mapping accepts no responsibility for services overlooked in this respect