


24 Gosden road

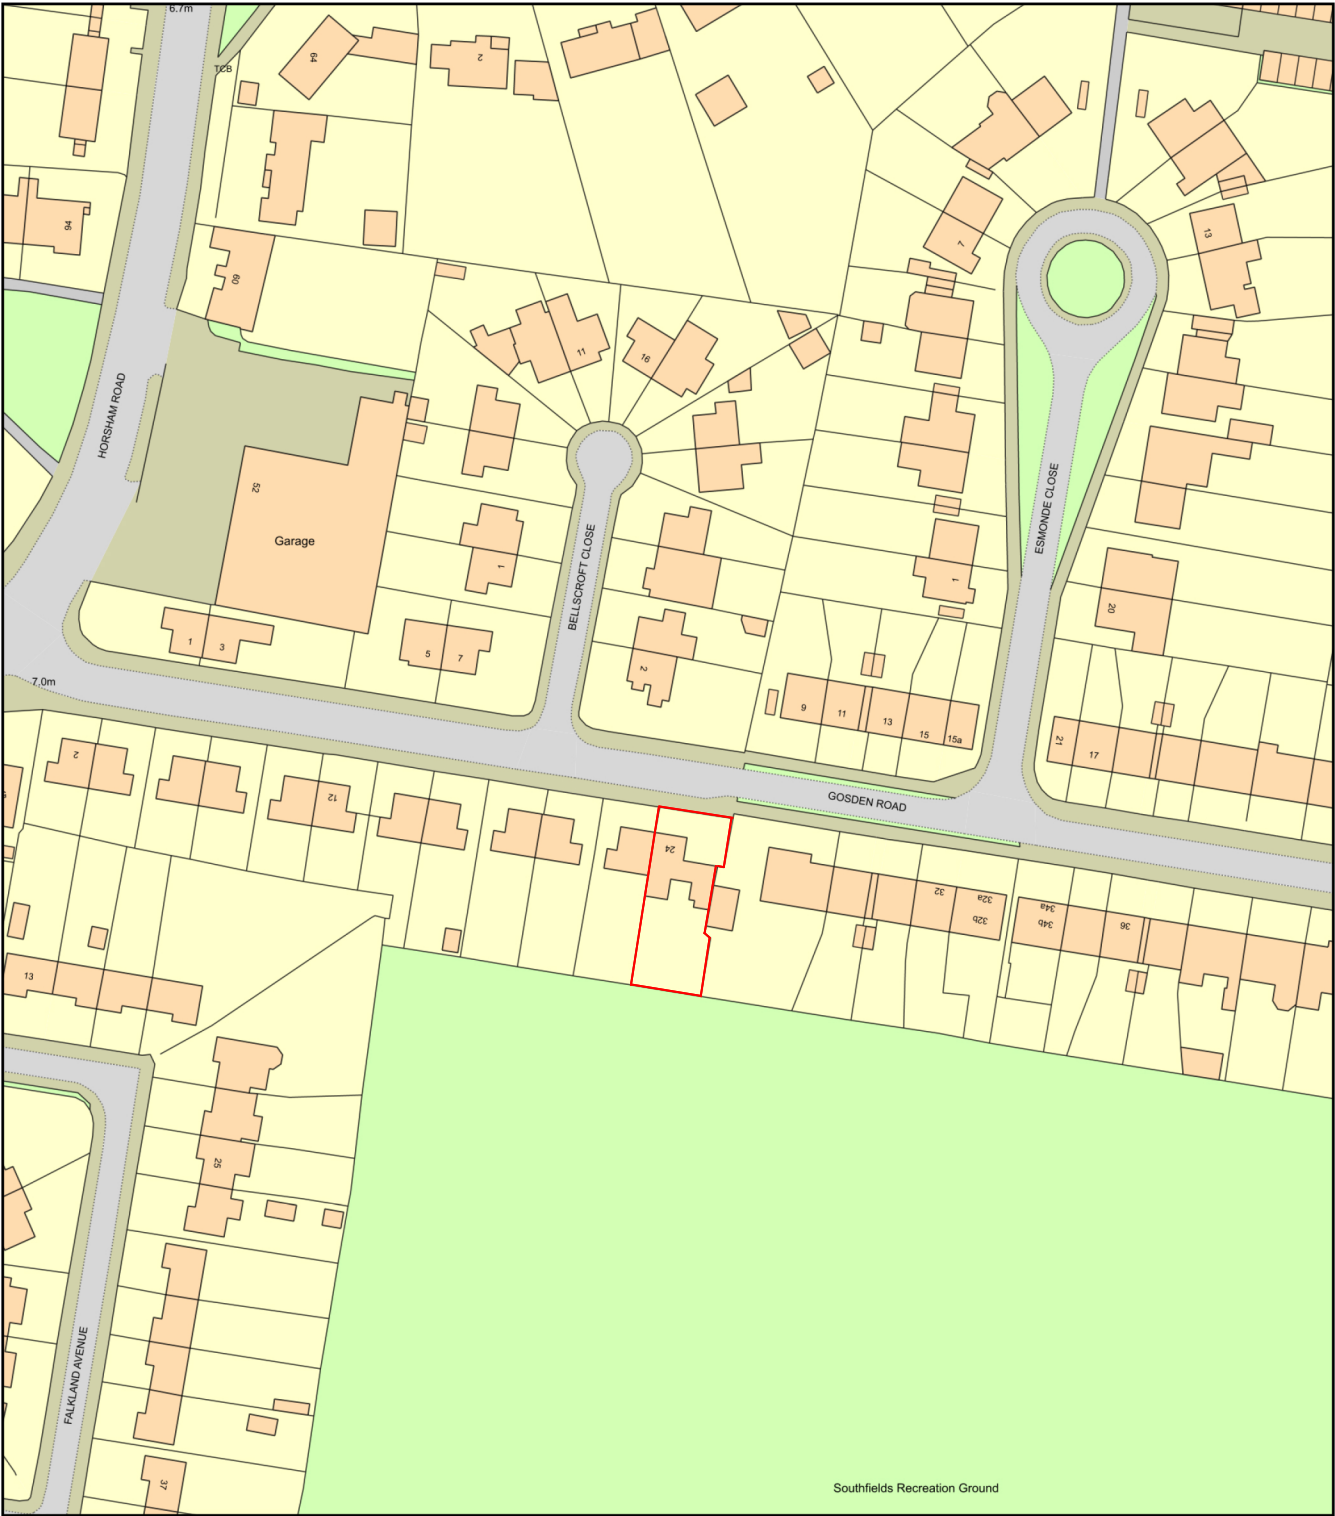

Plan Produced for: Arun
Date Produced: 05 Aug 2019
Plan Number/Project ID: TQRQM19217175404734
Scale: 1:1250 @ A4