



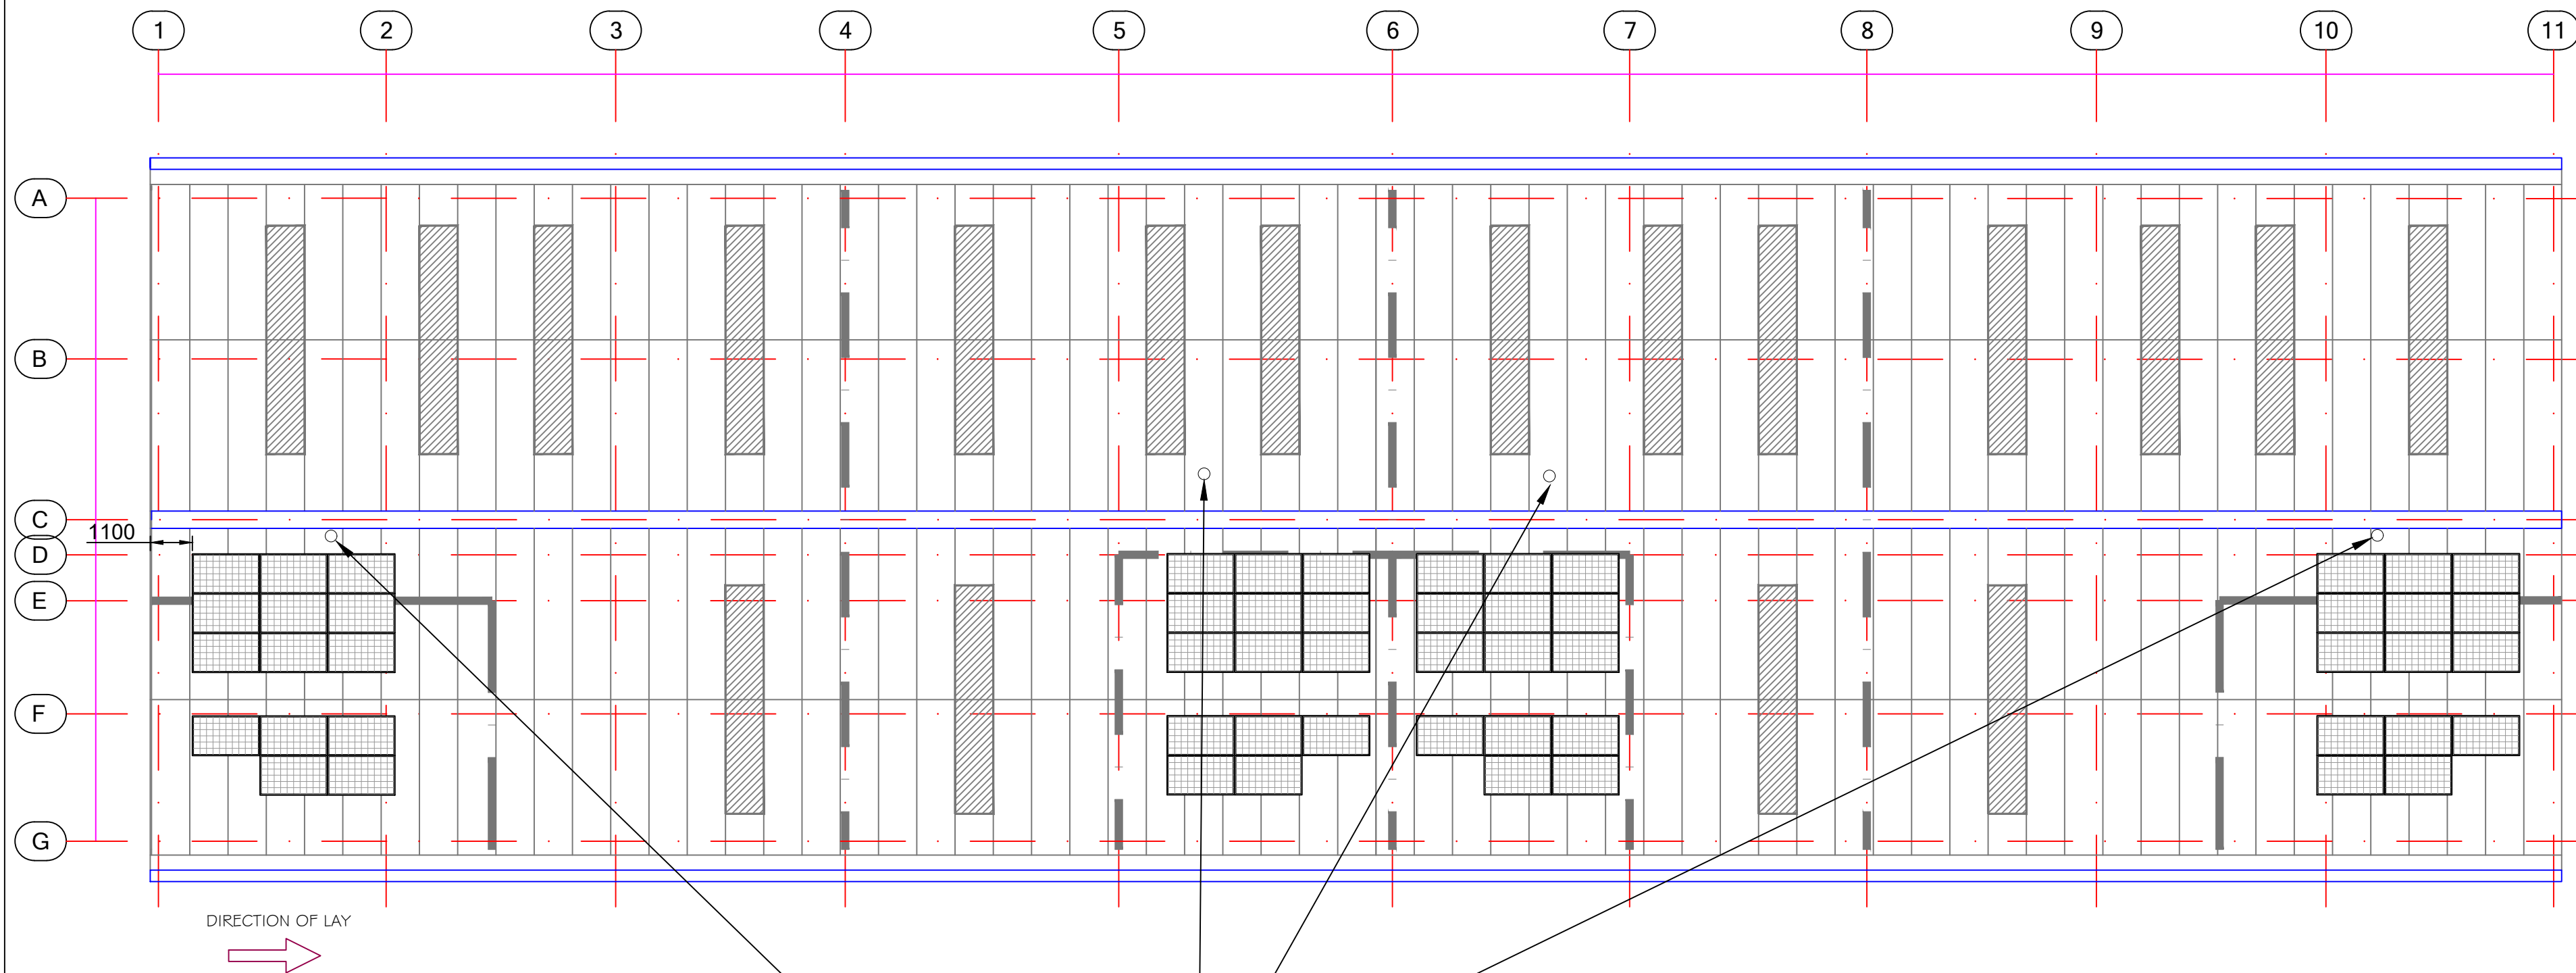

Hockey Sticks

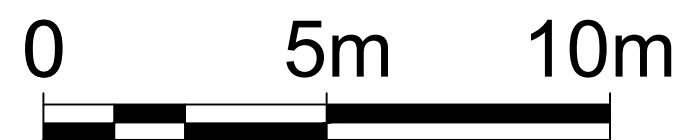

CLIENT: MARBANK
PROJECT: ELDON ROAD
TITLE: UNIT 1-4 PV LAYOUT
SCALE: 1:100 @ A2

CONSTRUCTION