BLOCK 1:500

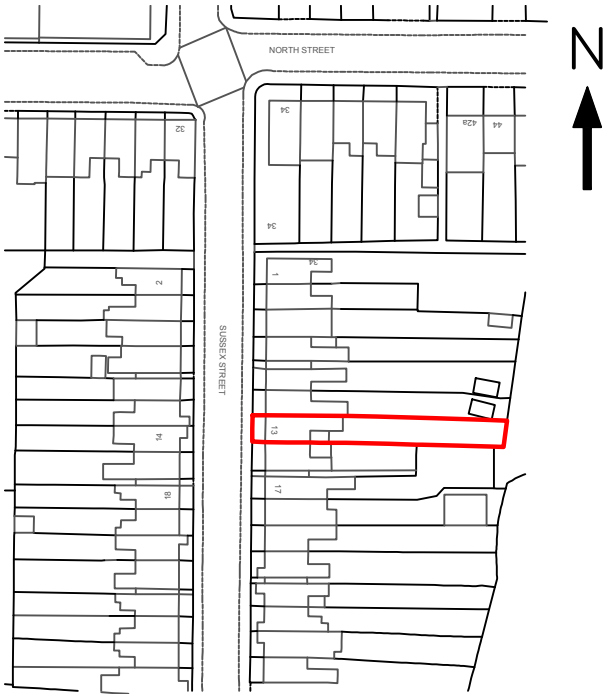

LOCATION 1:250

5 0 10 20 30 40 50

Scale bar 1:1250

5 0 5 10 15 20 25

Scale bar 1:500

All dimensions to be checked on site prior to the commencement of works. Any discrepancies identified on site which affect the works are to be brought to the attention of Caldotec Ltd immediately for resolution prior to works being carried out.

This drawing is the copyright of
CALDOTEC LTD
and may not be copied, altered or reproduced in any way without written authority.

CALDOTEC LTD
11 THE PARADE
WILLOWHAYNE CRESCENT
EAST PRESTON
WEST SUSSEX
BN16 1NS
Telephone
01903 859176

LOCATION & BLOCK PLANS

13 Sussex Street
Littlehampton
West Sussex
BN17 6JD

CLIENT Ms Sharon Bryant

Issue	Details	Drawn	Check	Date
R2	Amends after planning refusal	JM	Check	21/09/17
R1	Amend after meeting client	JM	Check	15/06/17

SCALE AS SHOWN on A4
DATE 21/09/17
DRAWING NUMBER 16289/01aR2

ARUN DISTRICT COUNCIL LU/351/17/HH