


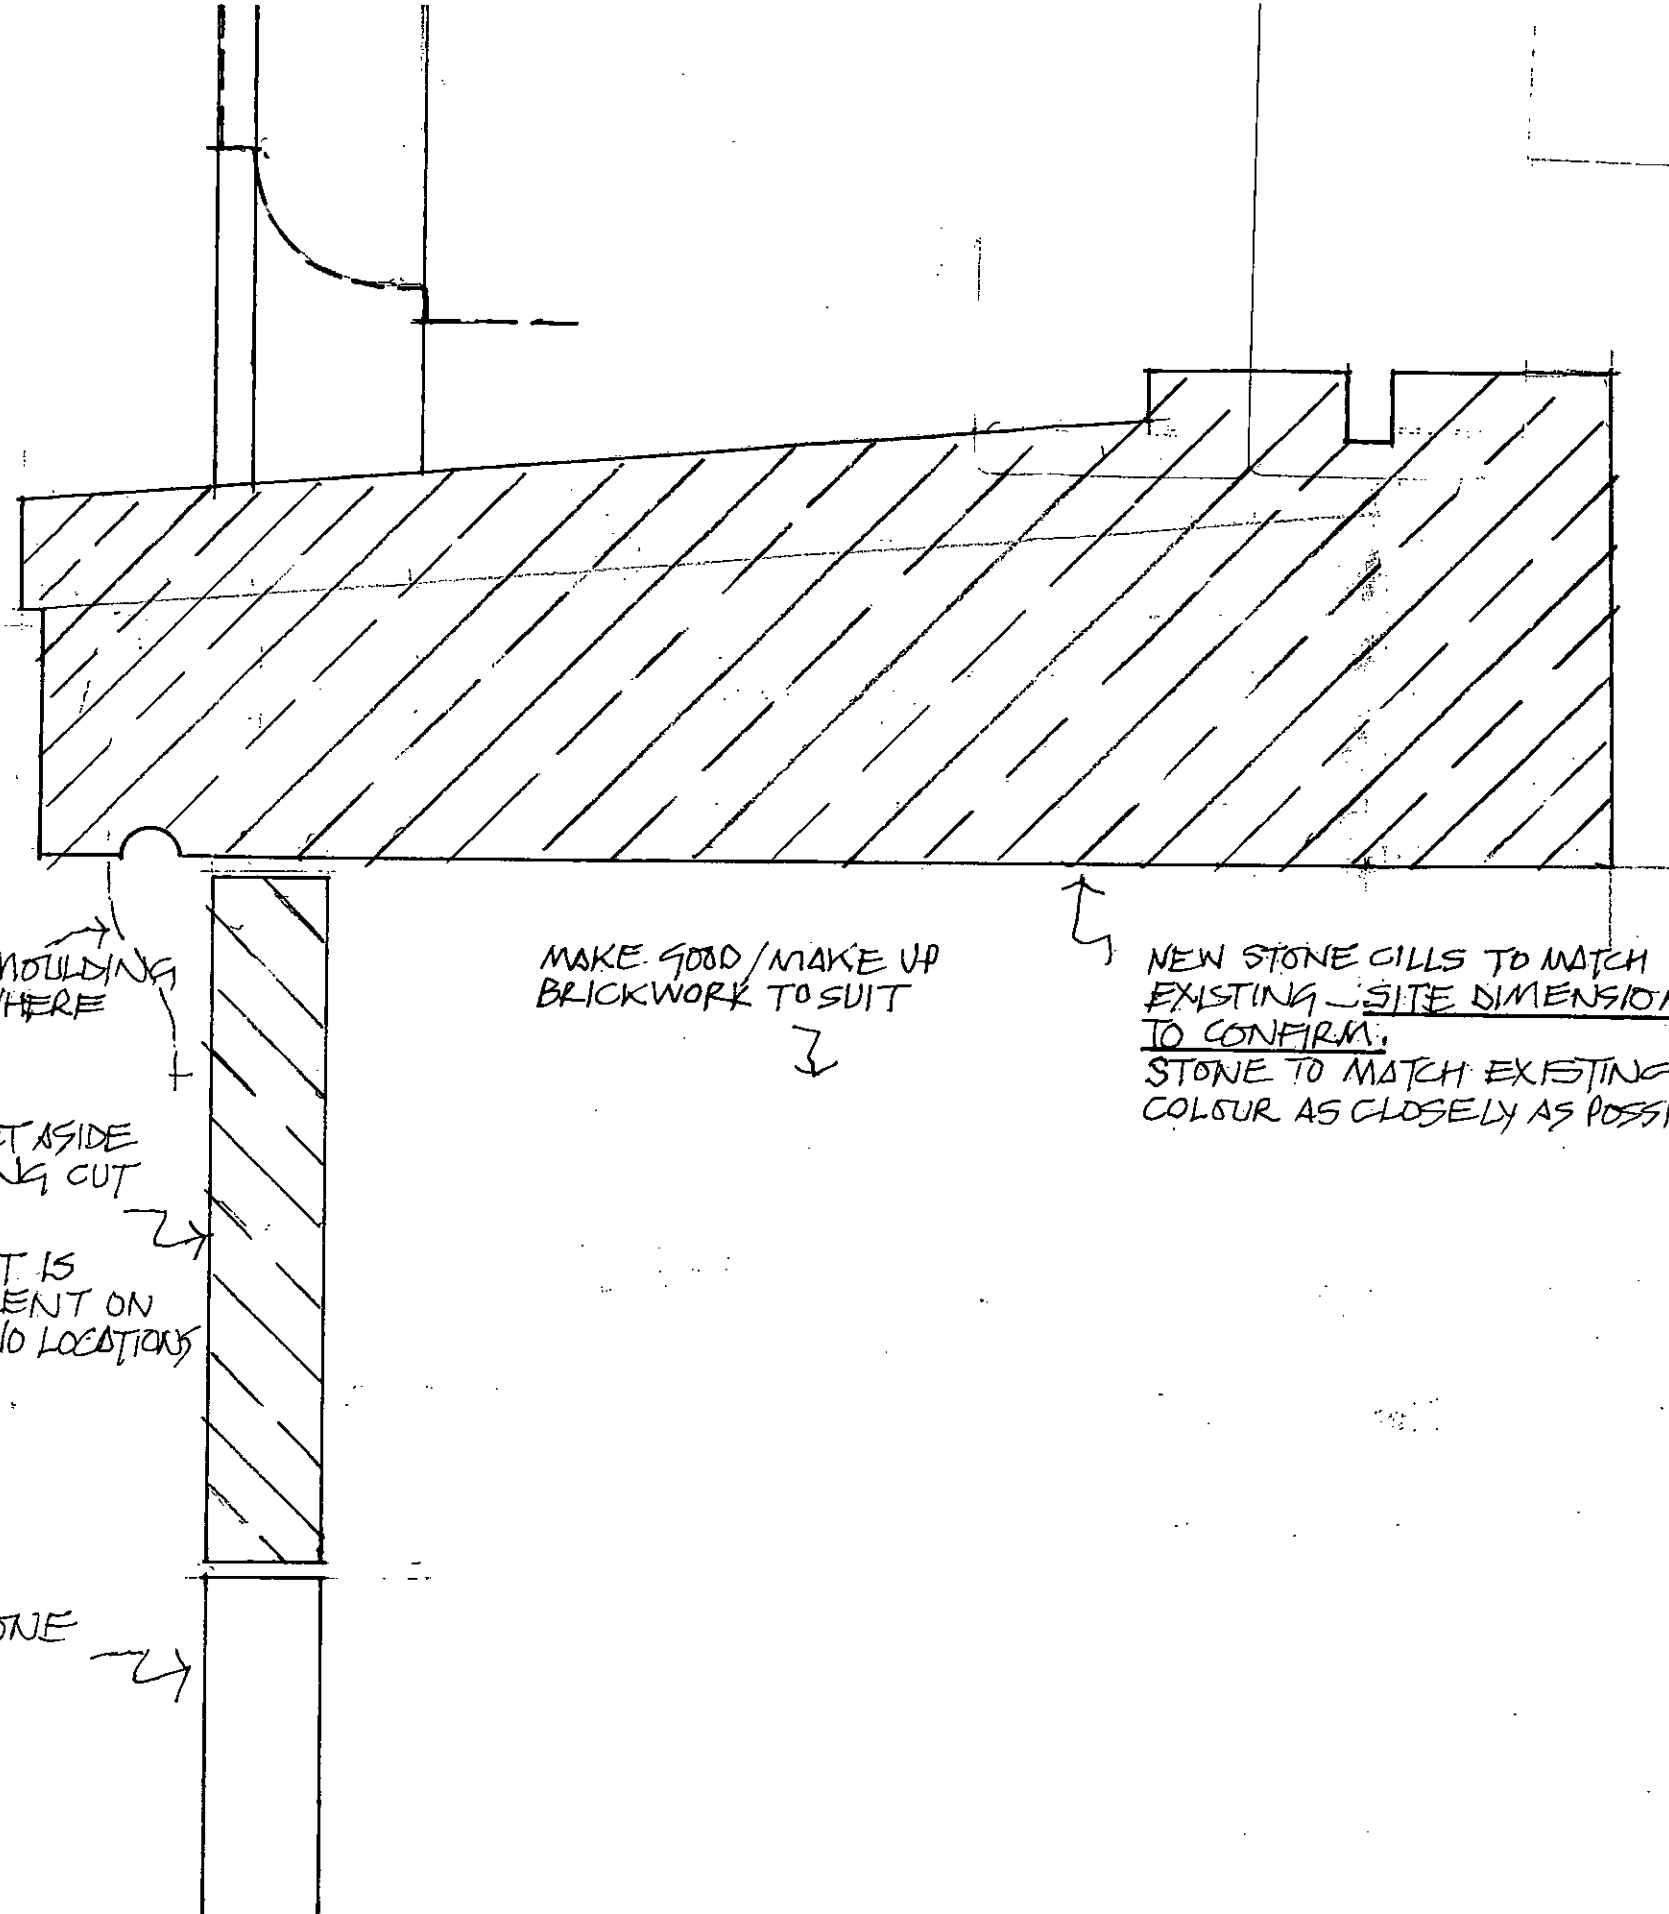

EXISTING
UNDERCILL MOULDING
RETAINED WHERE
EXISTING

RE-USED SET ASIDE
STONE FACING CUT
TO SUIT

NOTE: EXTENT IS
DIFFERENT ON
THE TWO LOCATIONS

EXISTING STONE
FACING

MAKE GOOD / MAKE UP
BRICKWORK TO SUIT

NEW STONE CILLS TO MATCH
EXISTING - SITE DIMENSIONS
TO CONFIRM.
STONE TO MATCH EXISTING
COLOUR AS CLOSELY AS POSSIBLE

PROPOSED STONework ALTERATION + REPAIRS - SECTION @ CILL
70, HIGH ST. LITTLEHAMPTON, SUSSEX
GRAHAM NICOLLS LTD. BUILDING DESIGN + TECHNOLOGY

M:07990 522709

SCALE / 1:2 @ A3
DATE / 14.11.2018
DWG. NO / 080418 / D.02