



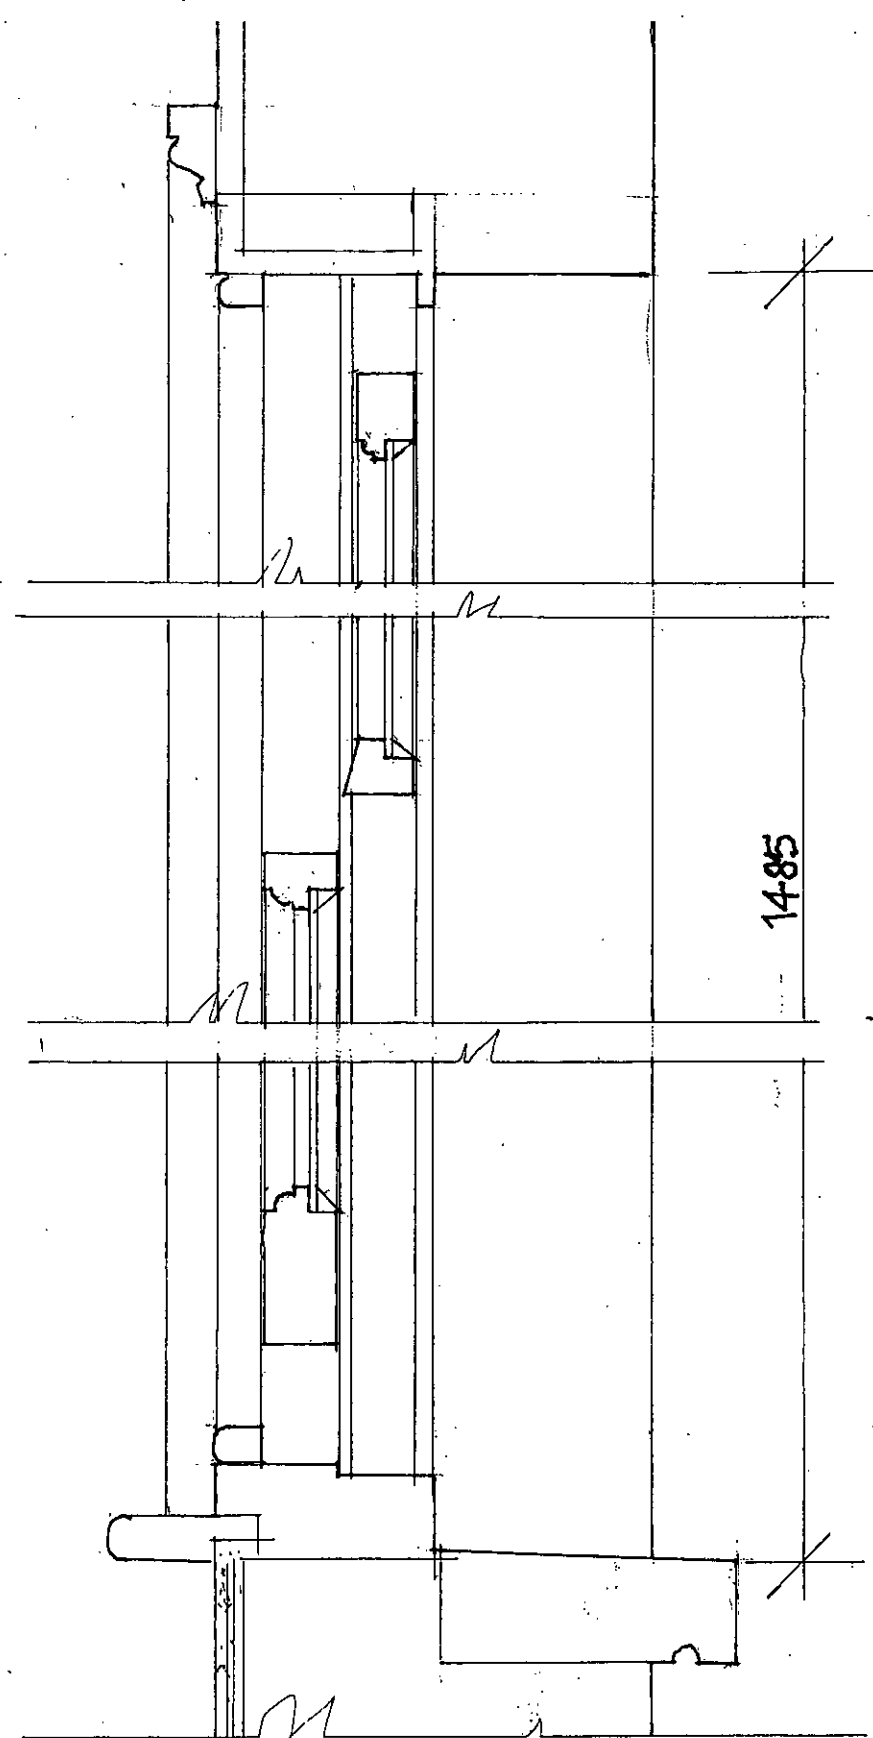

WINDOW FRAME SECTION

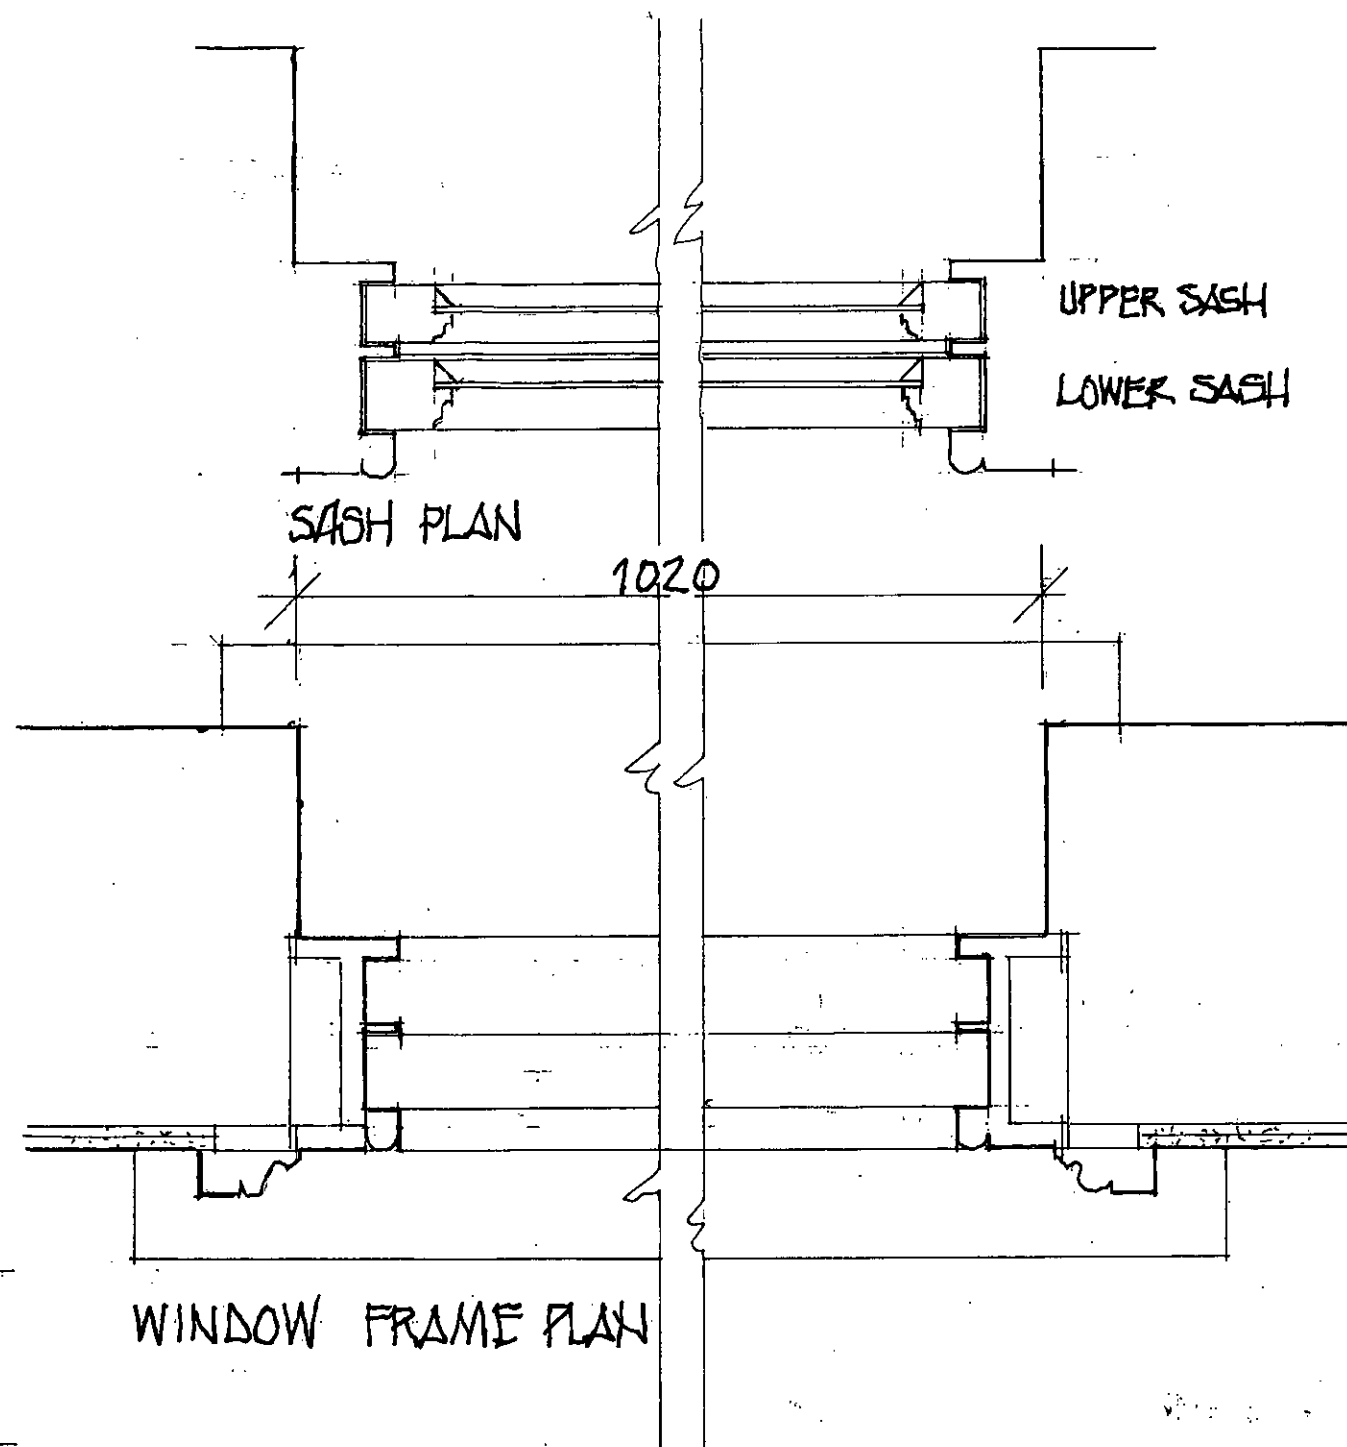

WINDOW FRAME PLAN

TIMBER SASH WINDOWS AS EXISTING

70, HIGH ST. LITTLEHAMPTON, SUSSEX

GRAHAM NICOLLS LTD. BUILDING DESIGN + TECHNOLOGY

M: 07990 522709

SCALE / 1:5 @ A3

DATE / 15.11.2018

DWG. No / 080418 / D.03