



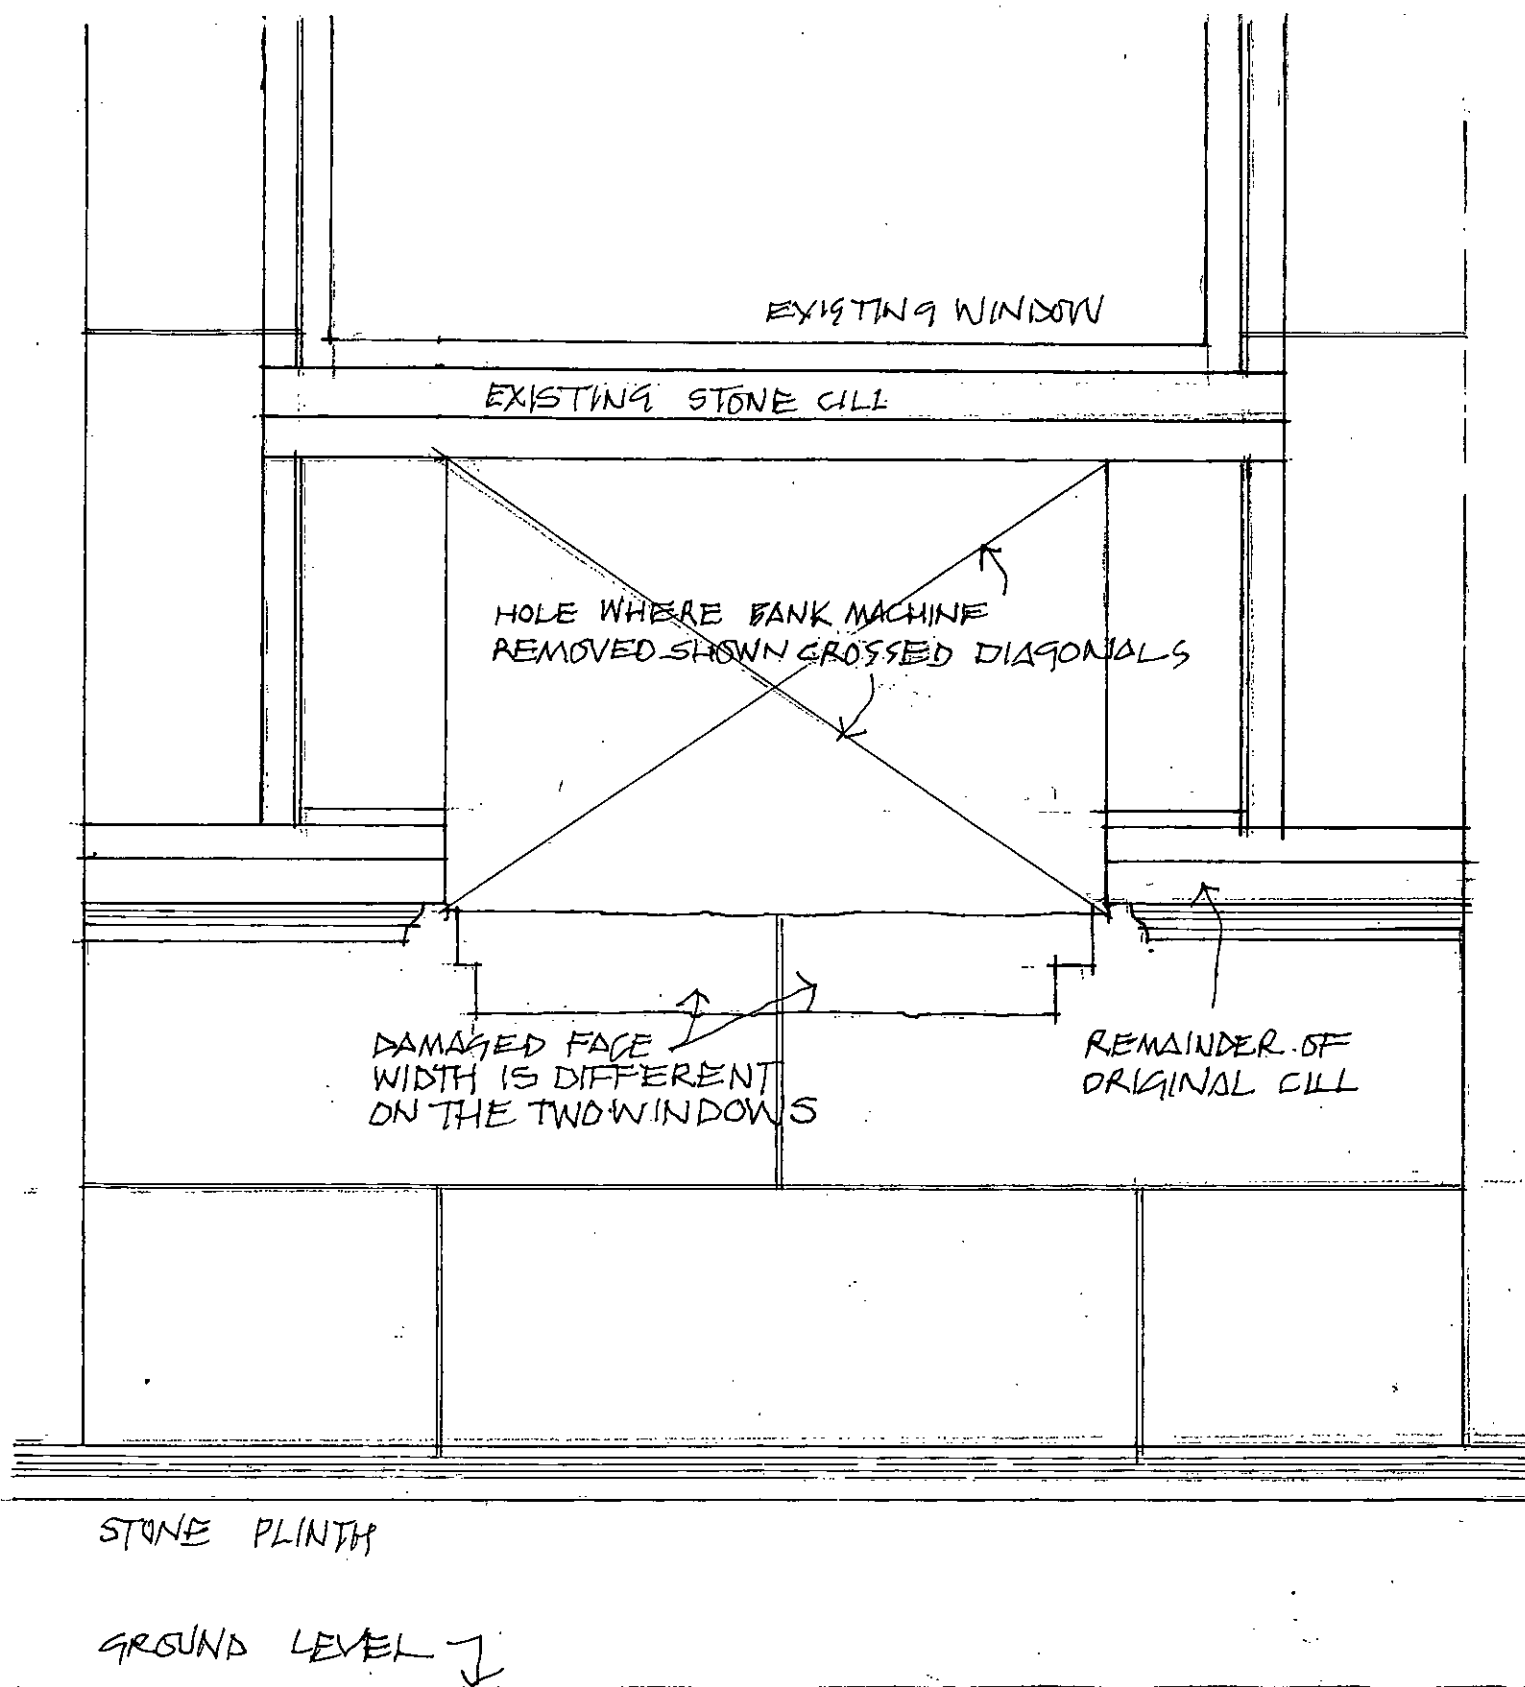

ELEVATION AS EXISTING

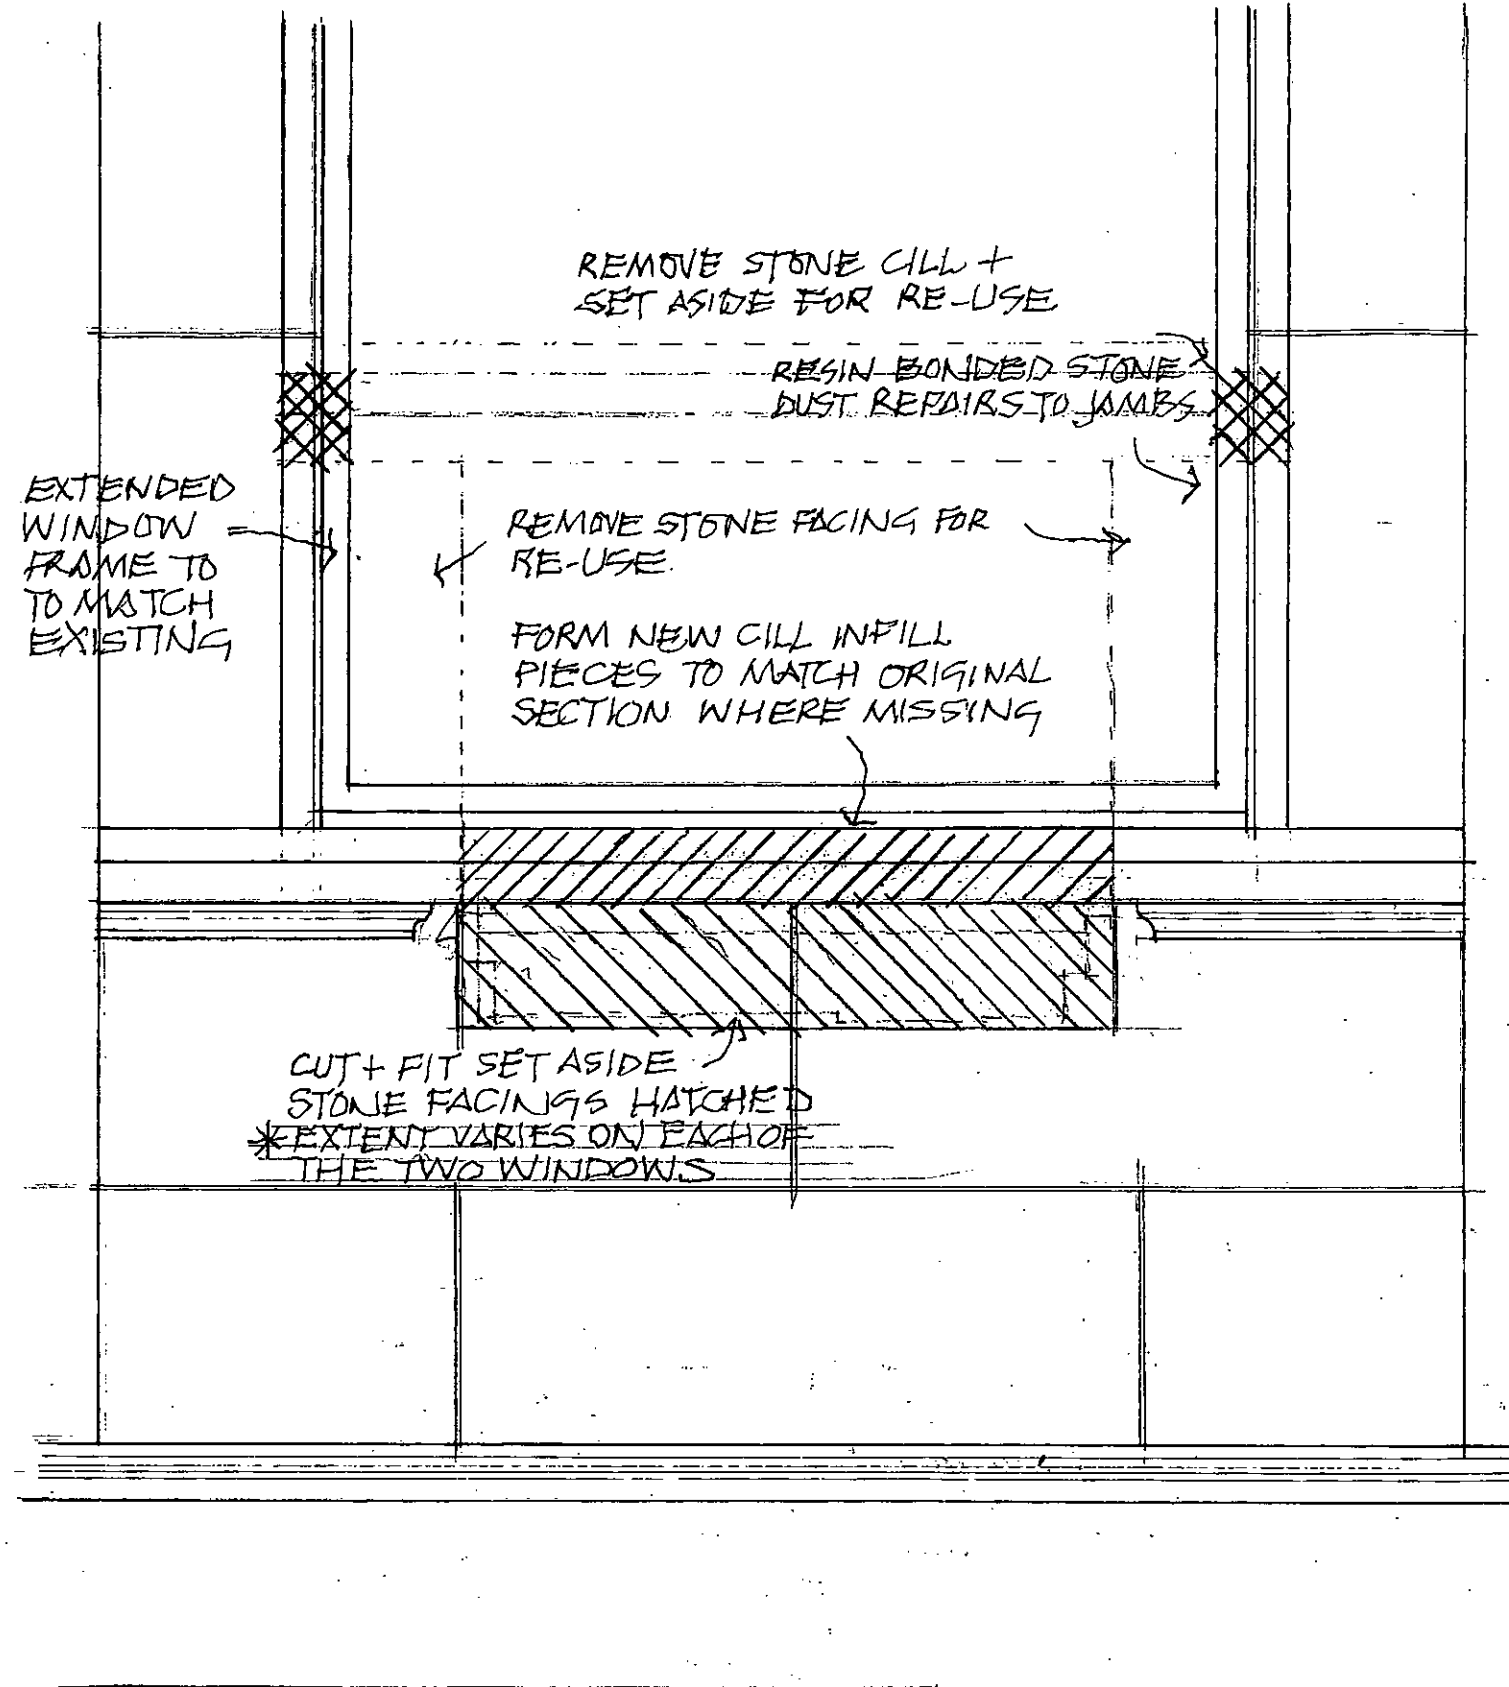

ELEVATION AS PROPOSED

PROPOSED STONework ALTERATION + REPAIRS / ELEVATION

70 HIGH ST. LITTLEHAMPTON . SUSSEX .

ARUN DISTRICT COUNCIL LU/351/18/1
GRAHAM NICOLLS LTD. BUILDING DESIGN + TECHNOLOGY

M: 07990 522709

SCALE / 1:10 @ A3

DATE / 14.11.2018

DWG. NO / 080418 / D.01