




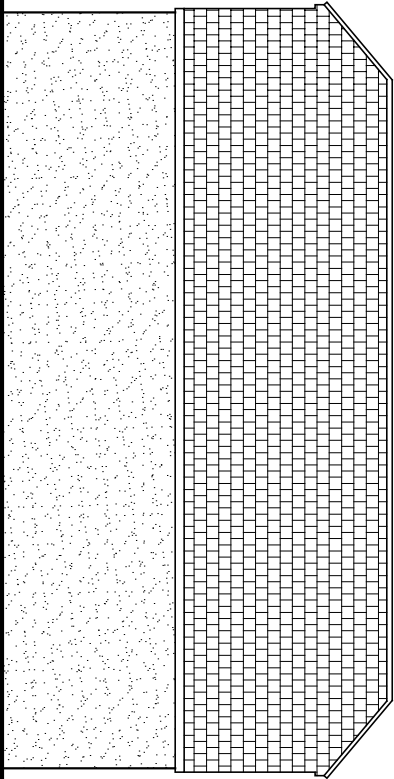


Side - East

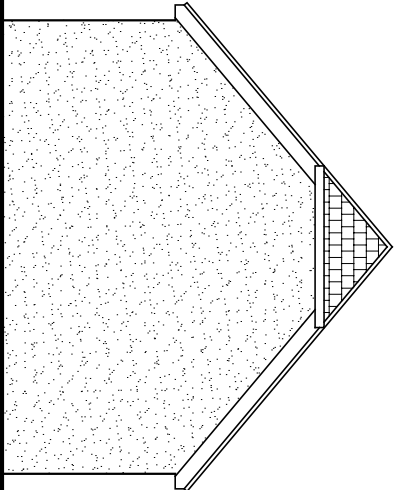



Rear - North

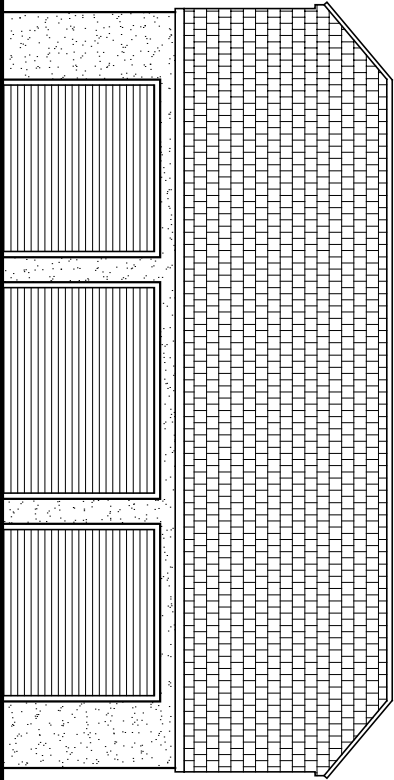

Side - West

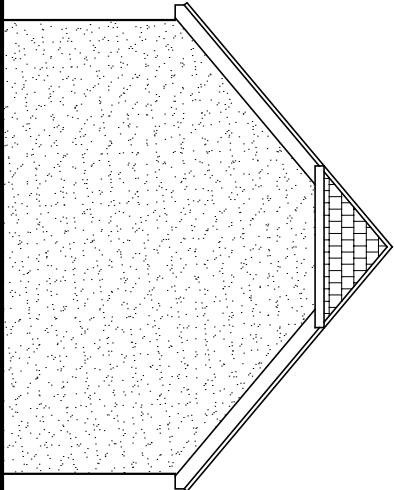


Front - South

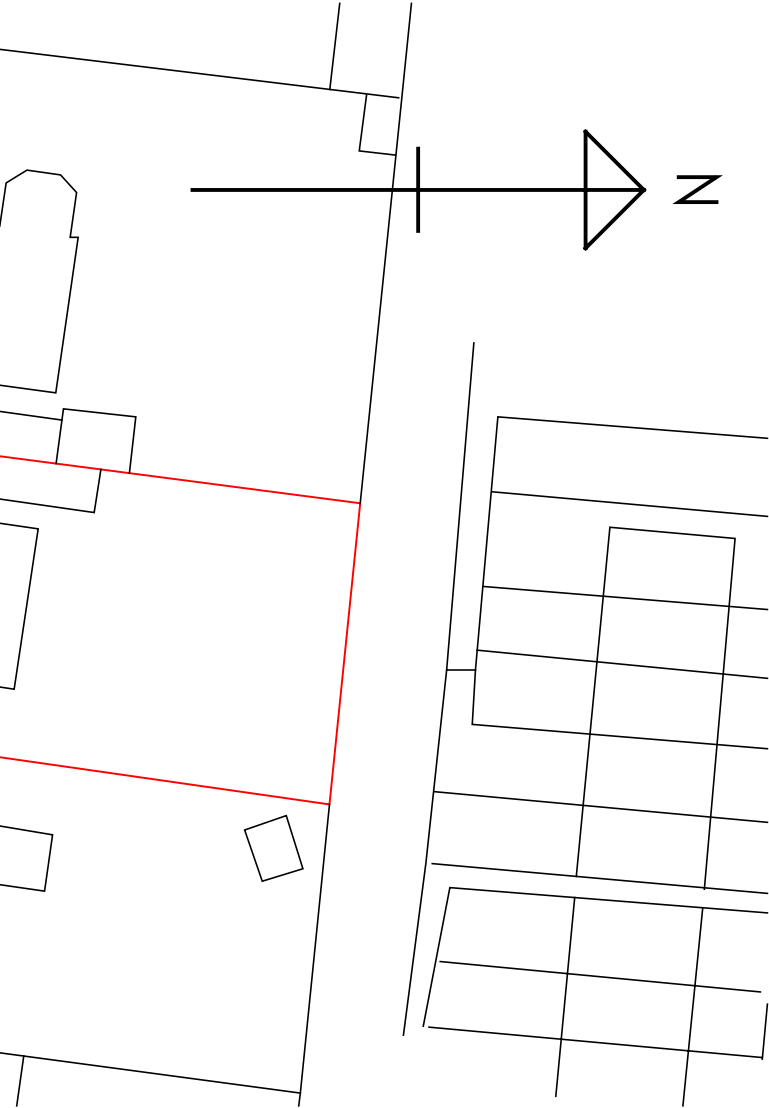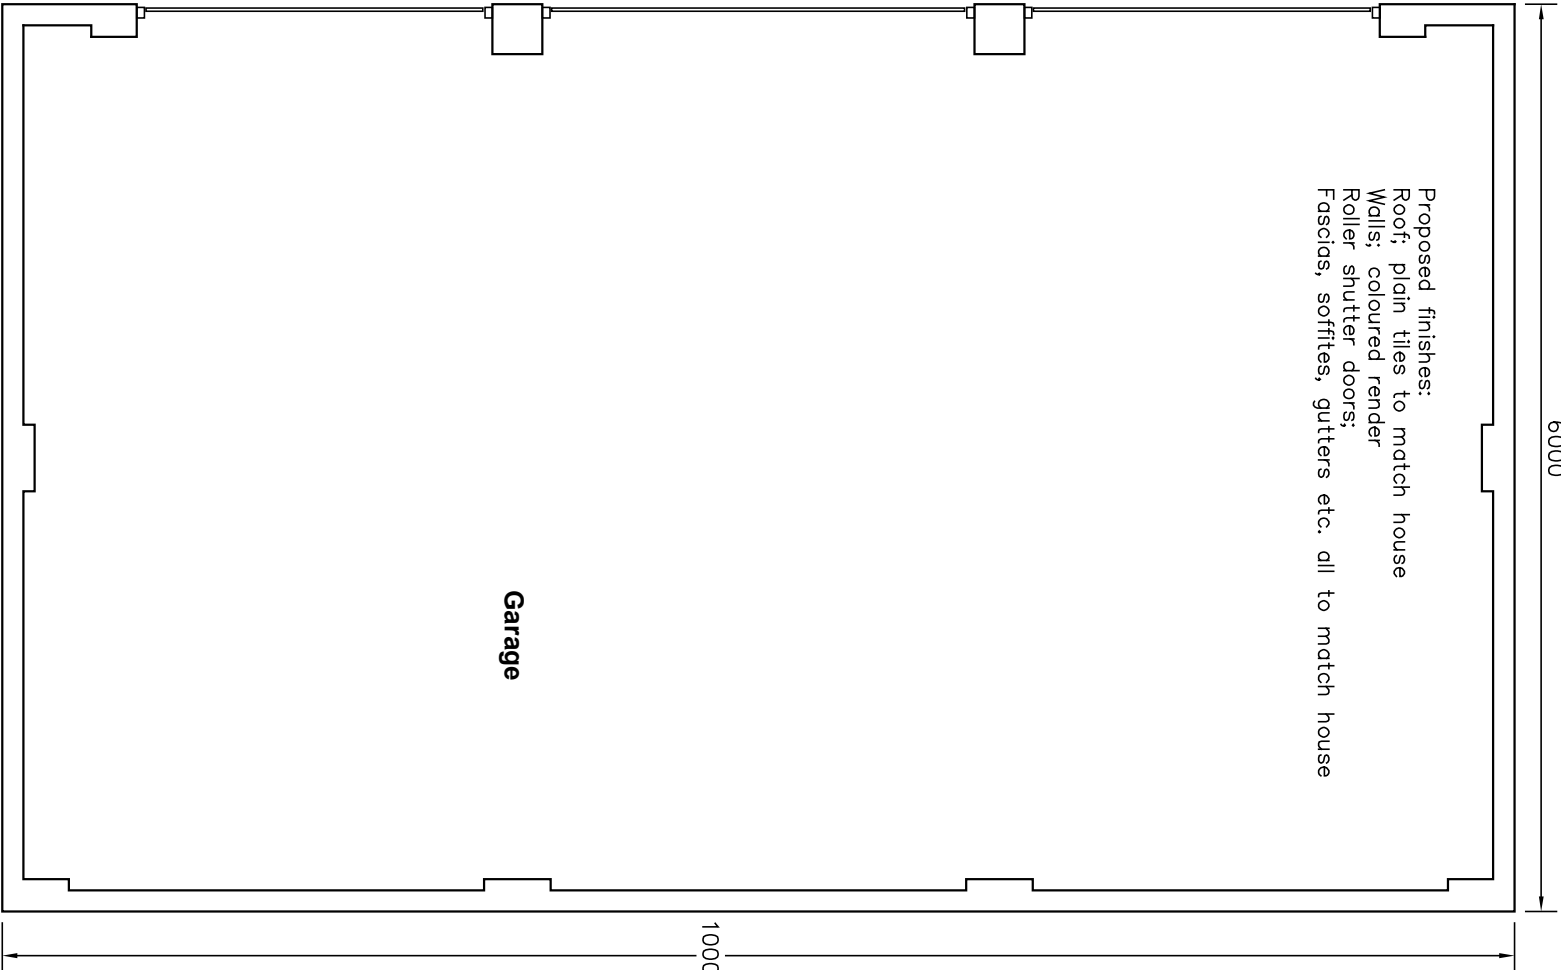

Amendments: –

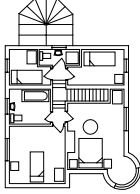

BRYCESON SHAW ASSOCIATES	
Surveyors and Designers	
2 Wellesley Court, Fitzalan Road, Littlehampton, West Sussex BN17 5JW	
Tel. 01903 734381 Mobile: 07889 651301	
E-mail: brycesonshaw@btinternet.com	
	
Project:	
Proposed garage; 17 Peregrine Road, Littlehampton BN17 6DT	
Drawing:	
Plans and elevations as proposed	
For:	
Mr. & Mrs. C. Weightman	
Drawn:	Date:
PKS	December 2020
Scales:	No:
1:50 1:100 1:500	2681/01/01
To scale when printed on A3	