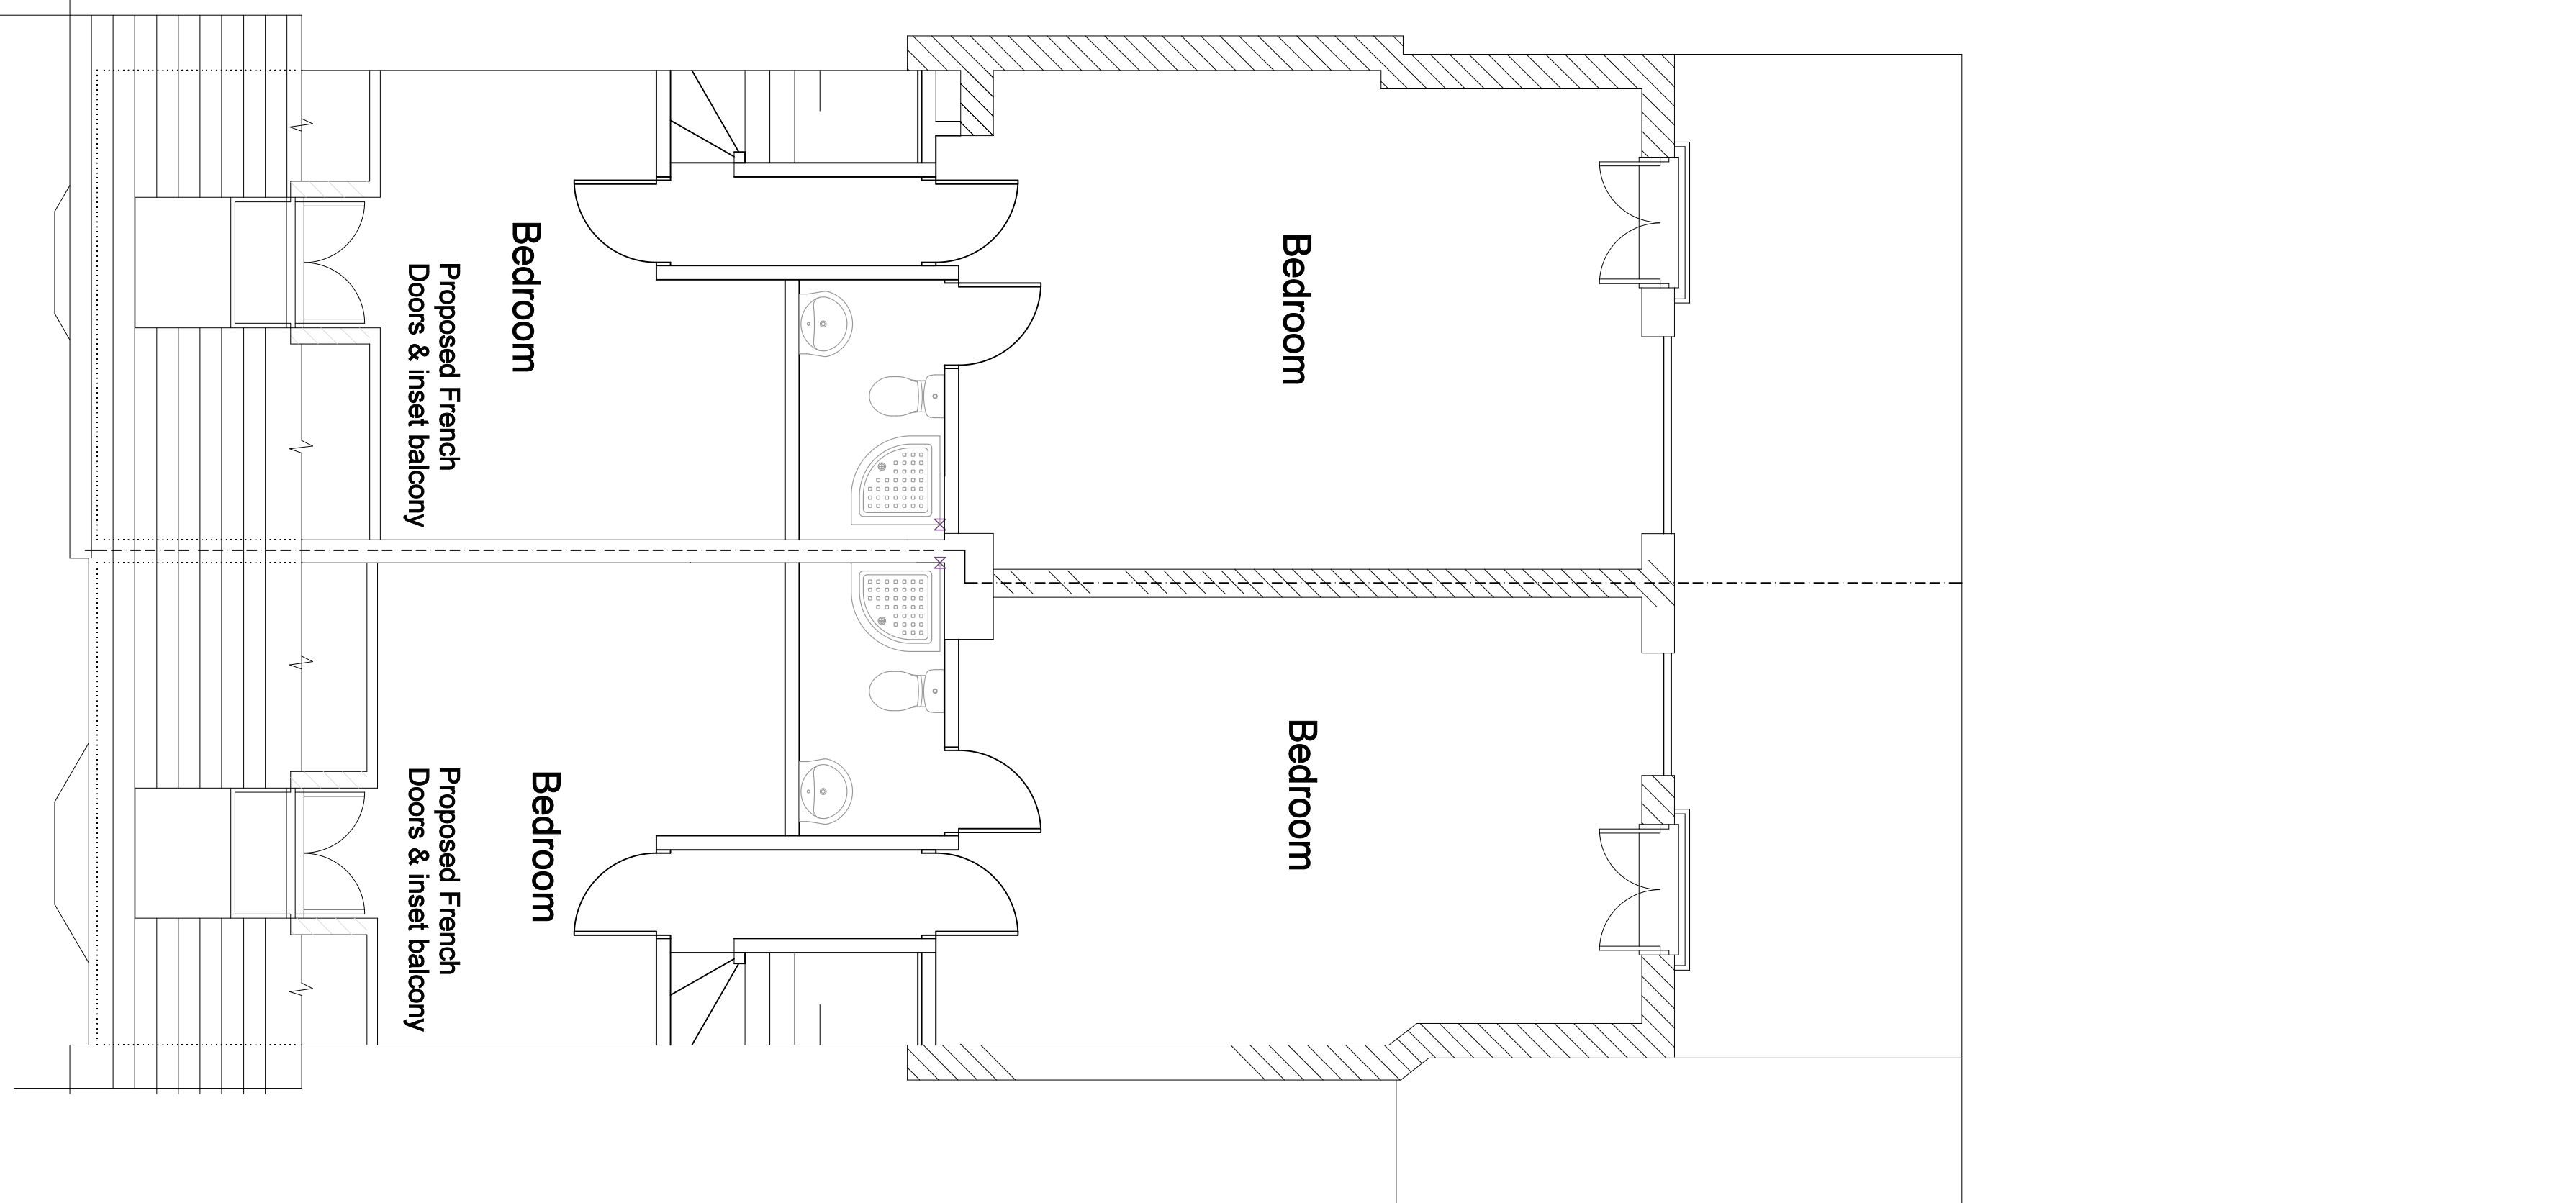
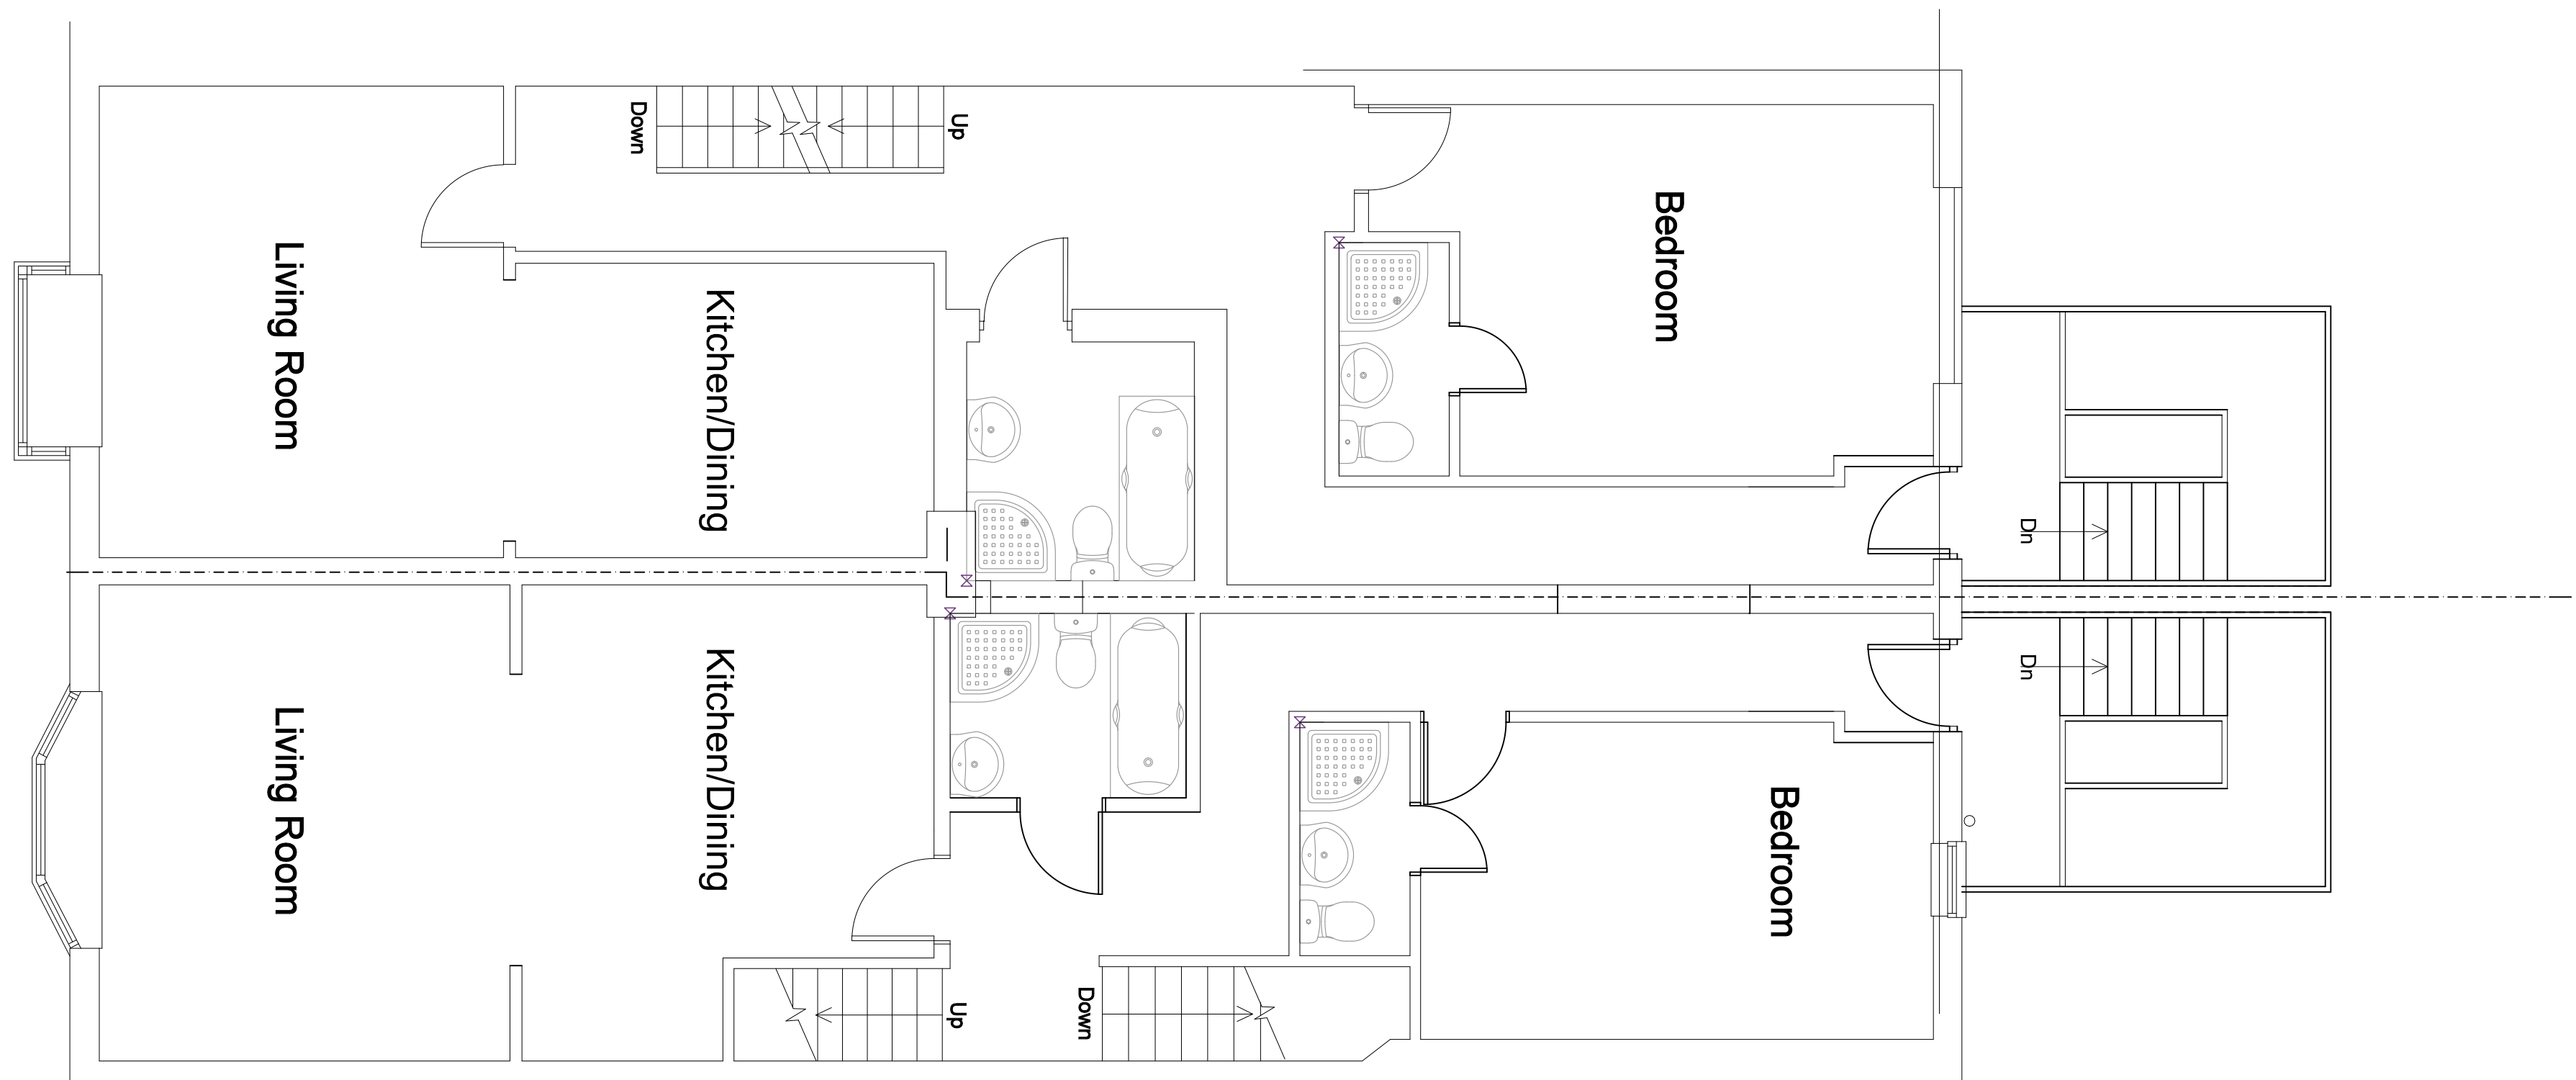
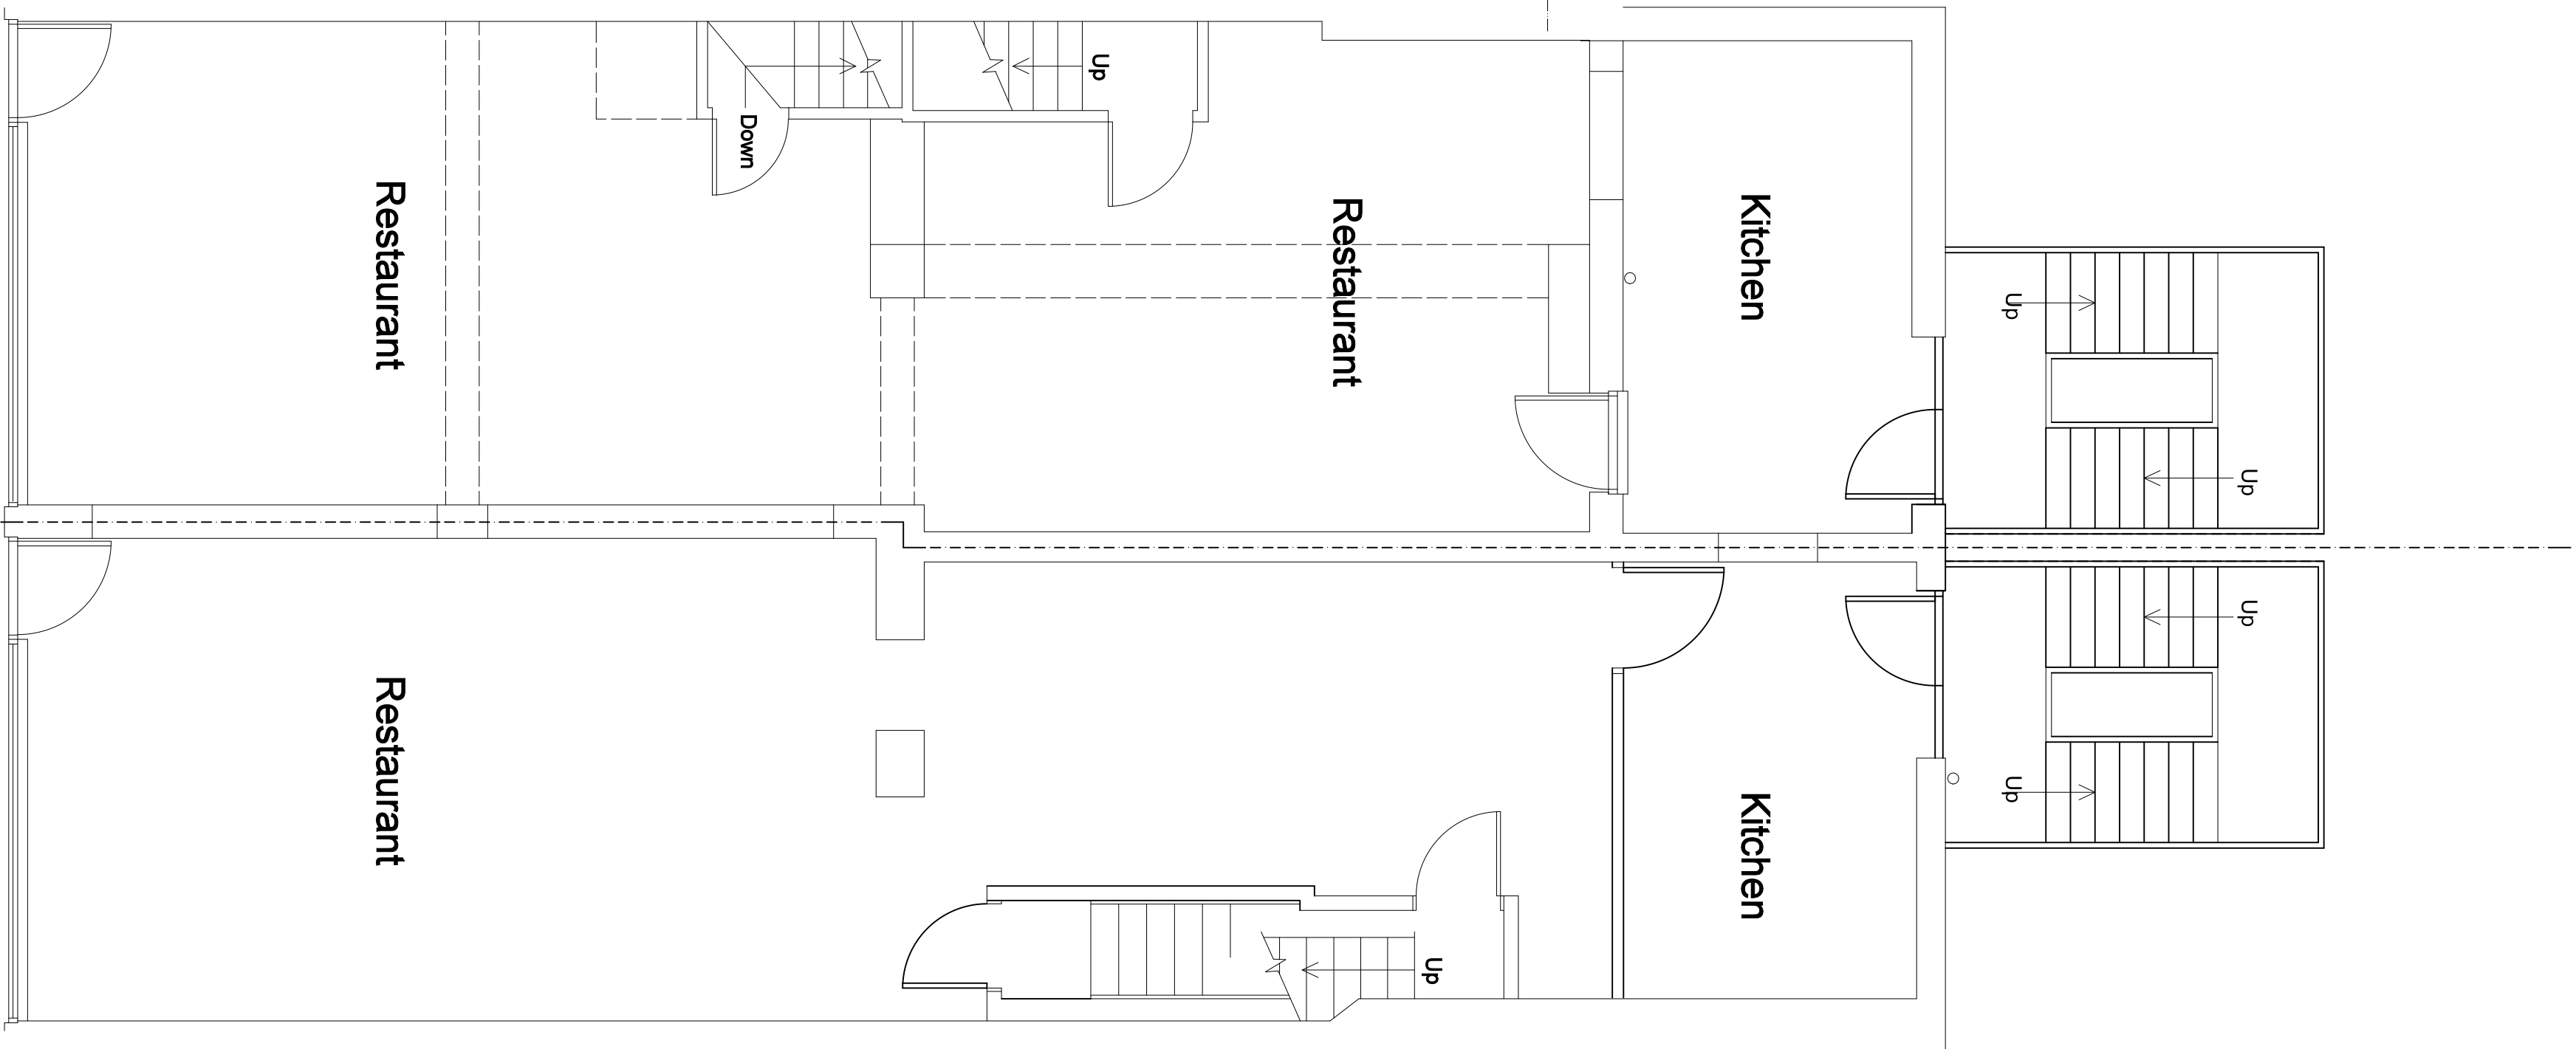
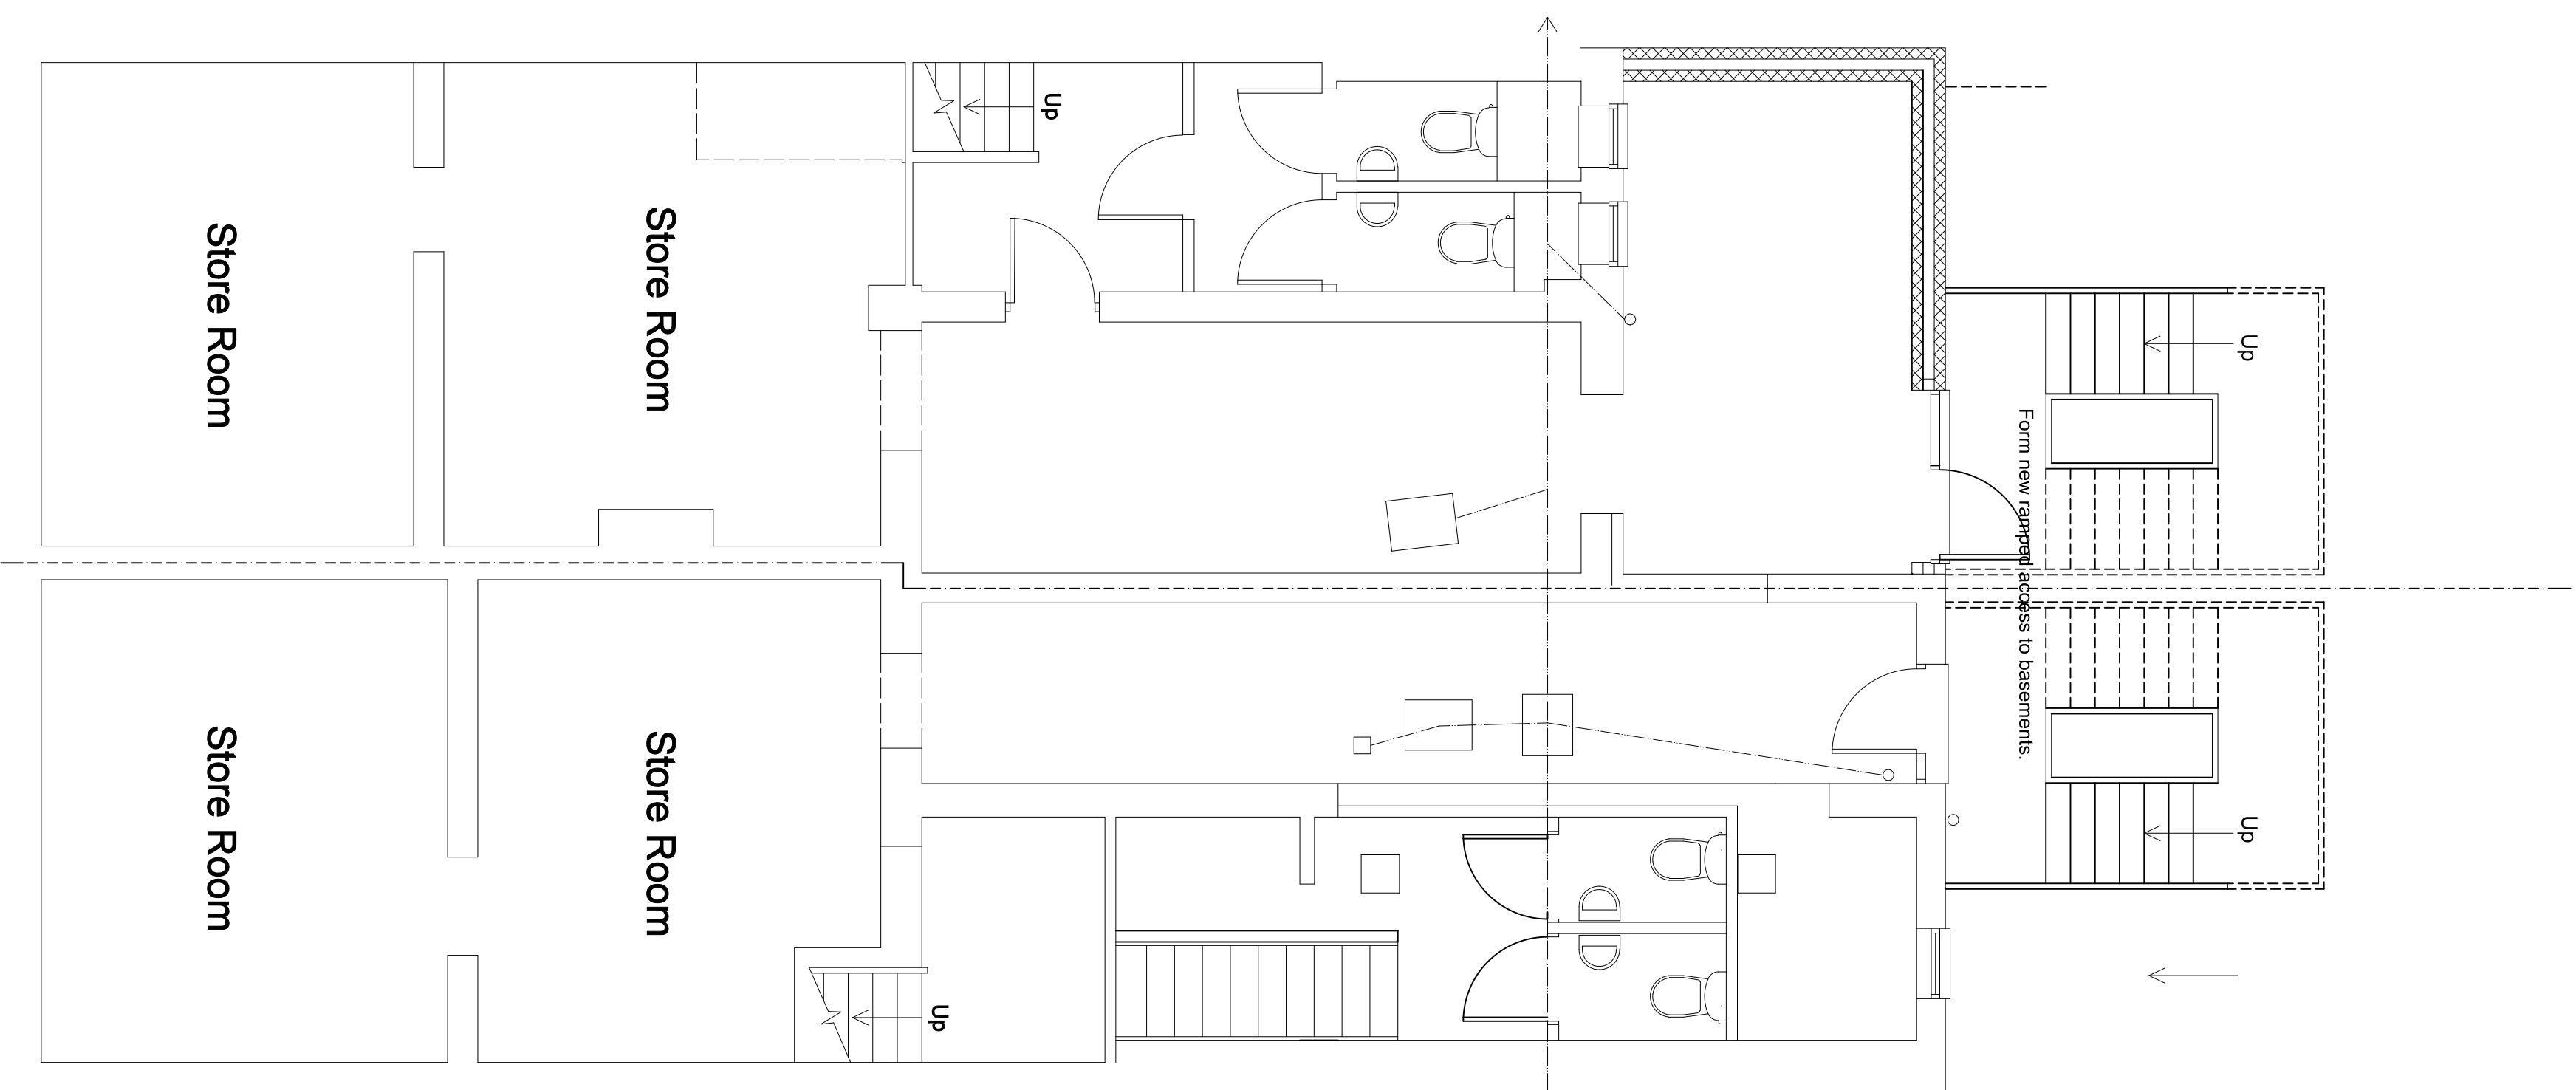


[illegible]

TIM MURRAY	
BUILDING CONSULTANT	
6 Middleton Court, Elmer Road Middleton - on - Sea West Sussex, PO22 6EH Tel: 01243 980716	
PROJECT DETAILS	
RIVER BREEZE RESTAURANT AND BAR WEST SUSSEX BUTY CLIP CONVERSION TWO RESTAURANTS	
FOR: MICHAEL KAYVALEROS	
DRAWING NO.	SCALE
PROPOSED PLANS	1/50
DATE: MAY 2019	
DRAWN: T. Murray	
DRAWING: 19B461	REVISION: