


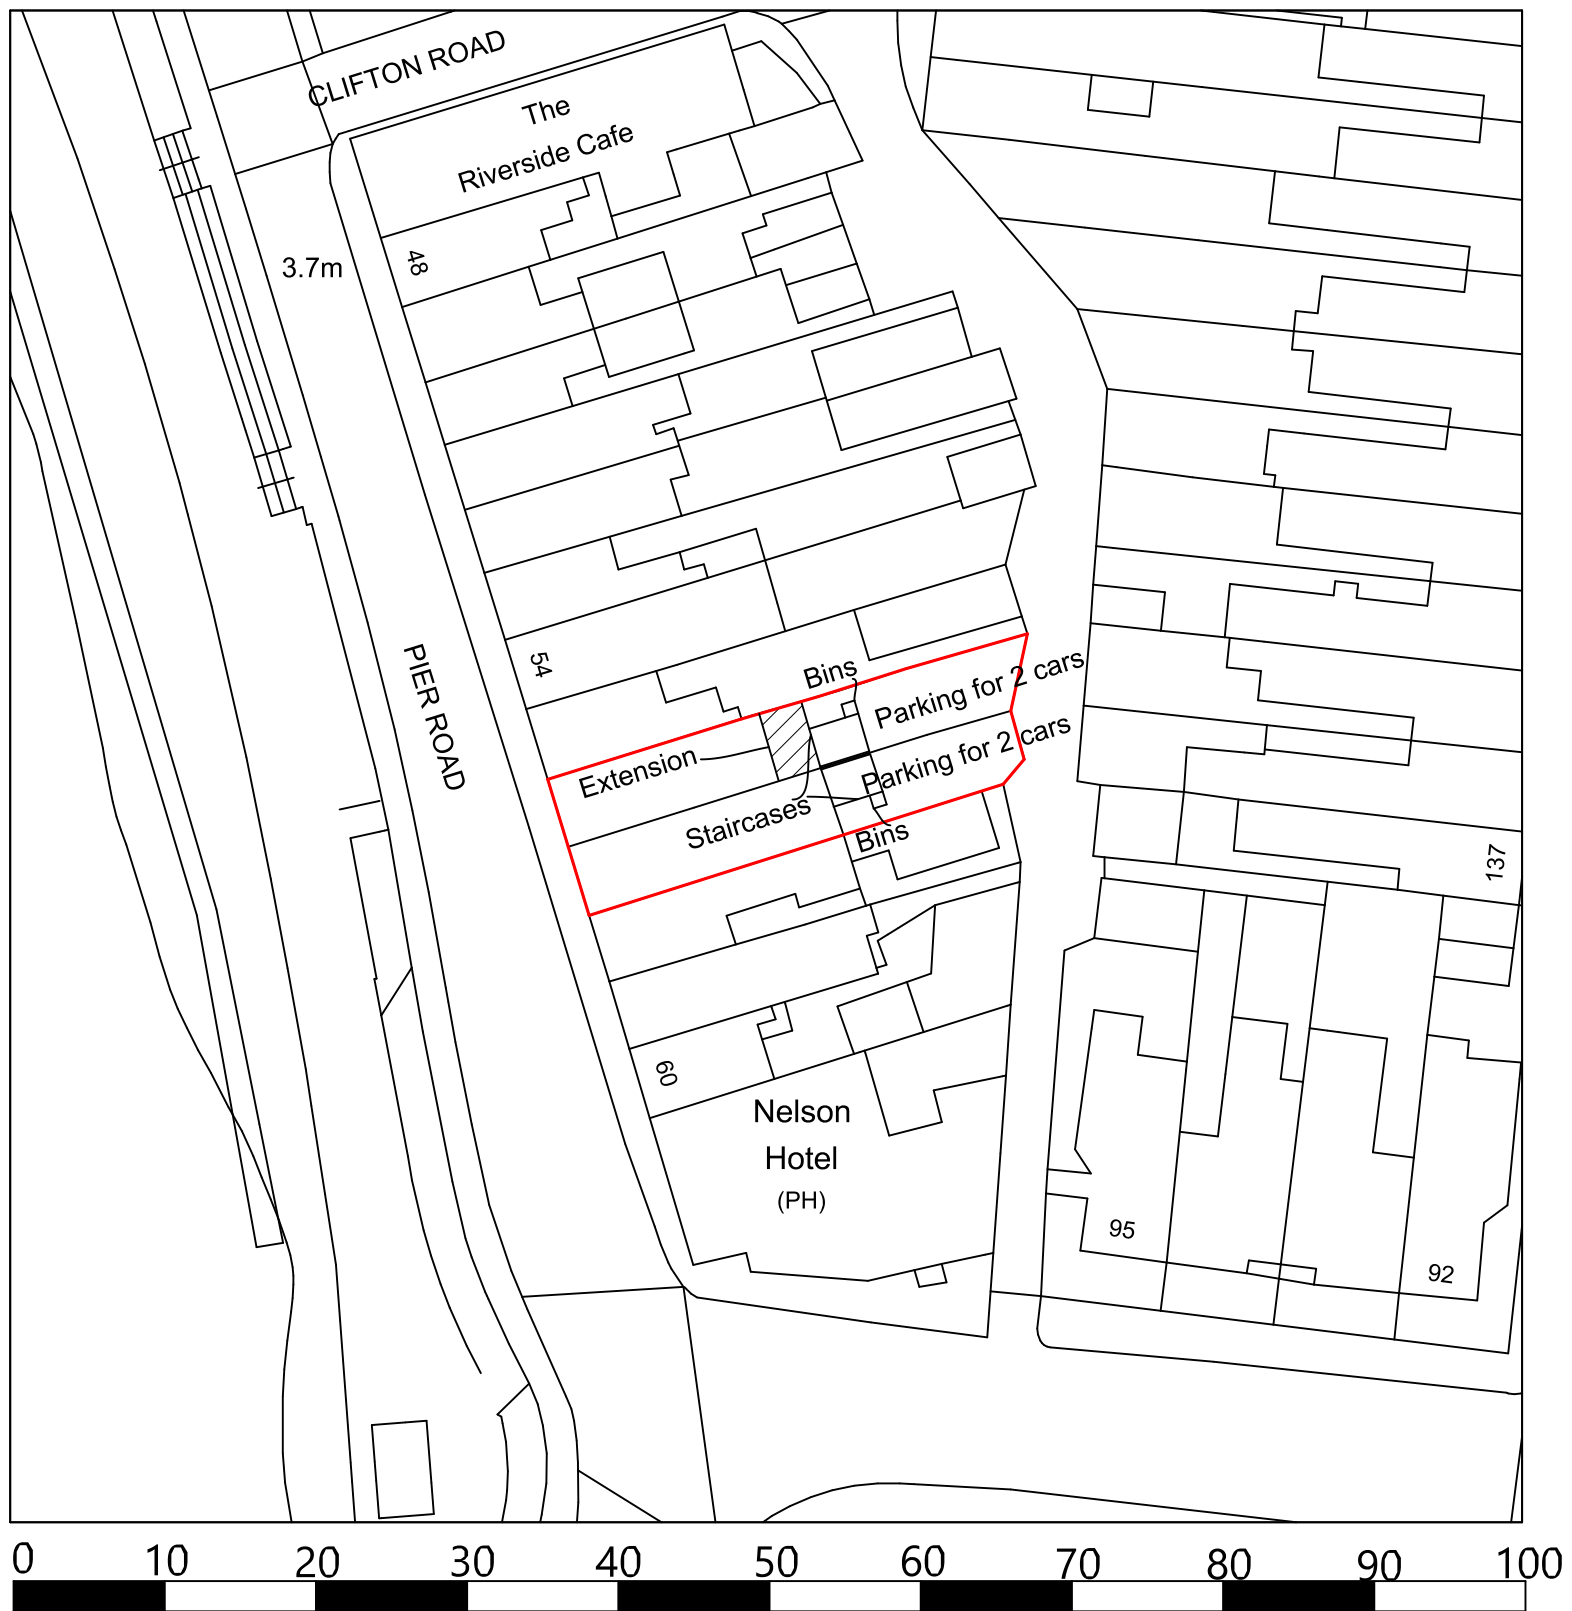

TIM MURRAY CBuildE MCABE	
BUILDING CONSULTANT	
6 Middleton Court, Elmer Road	
Middleton - on - Sea	
West Sussex, PO22 6EH	
Tel: 01243 583676	
PROJECT DETAIL	
RIVER BREEZE RESTAURANT	
56-57 PIER ROAD LITTLEHAMPTON	
WEST SUSSEX BN17 5LP	
CONVERSION	
FOR: MICHAEL KAVALIEROS	
DRAWING	SCALE
BLOCK PLAN	1/500
DATE:	MAY 2019
DRAWN:	T. Murray
DRAWING:	19/64/3
REVISION:	