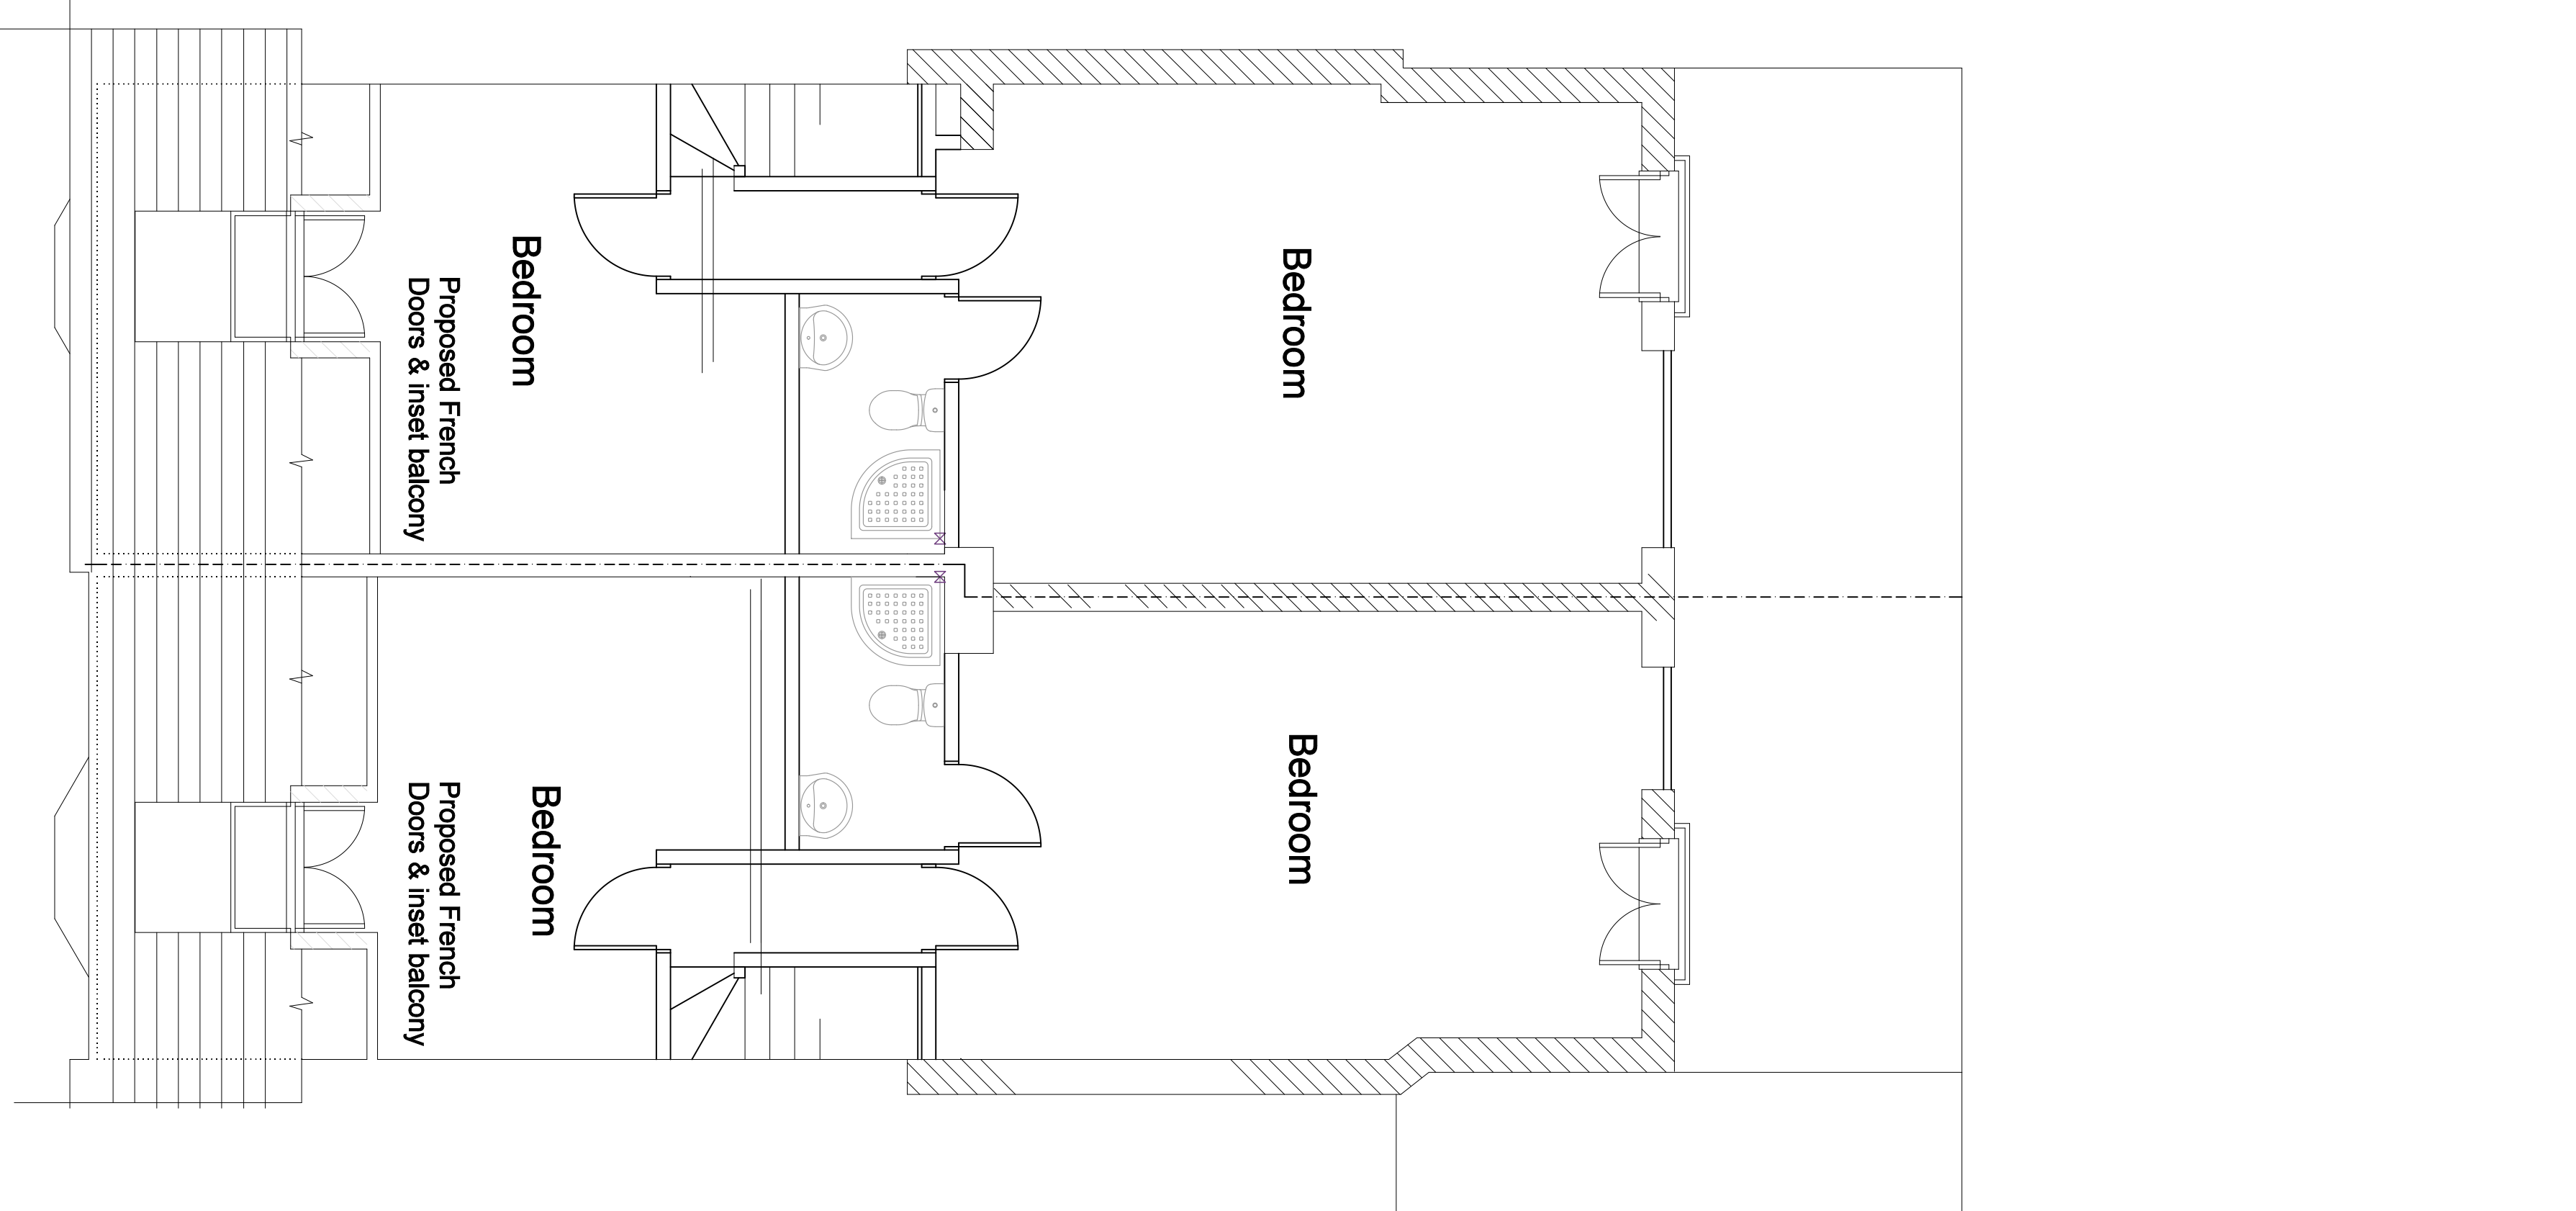
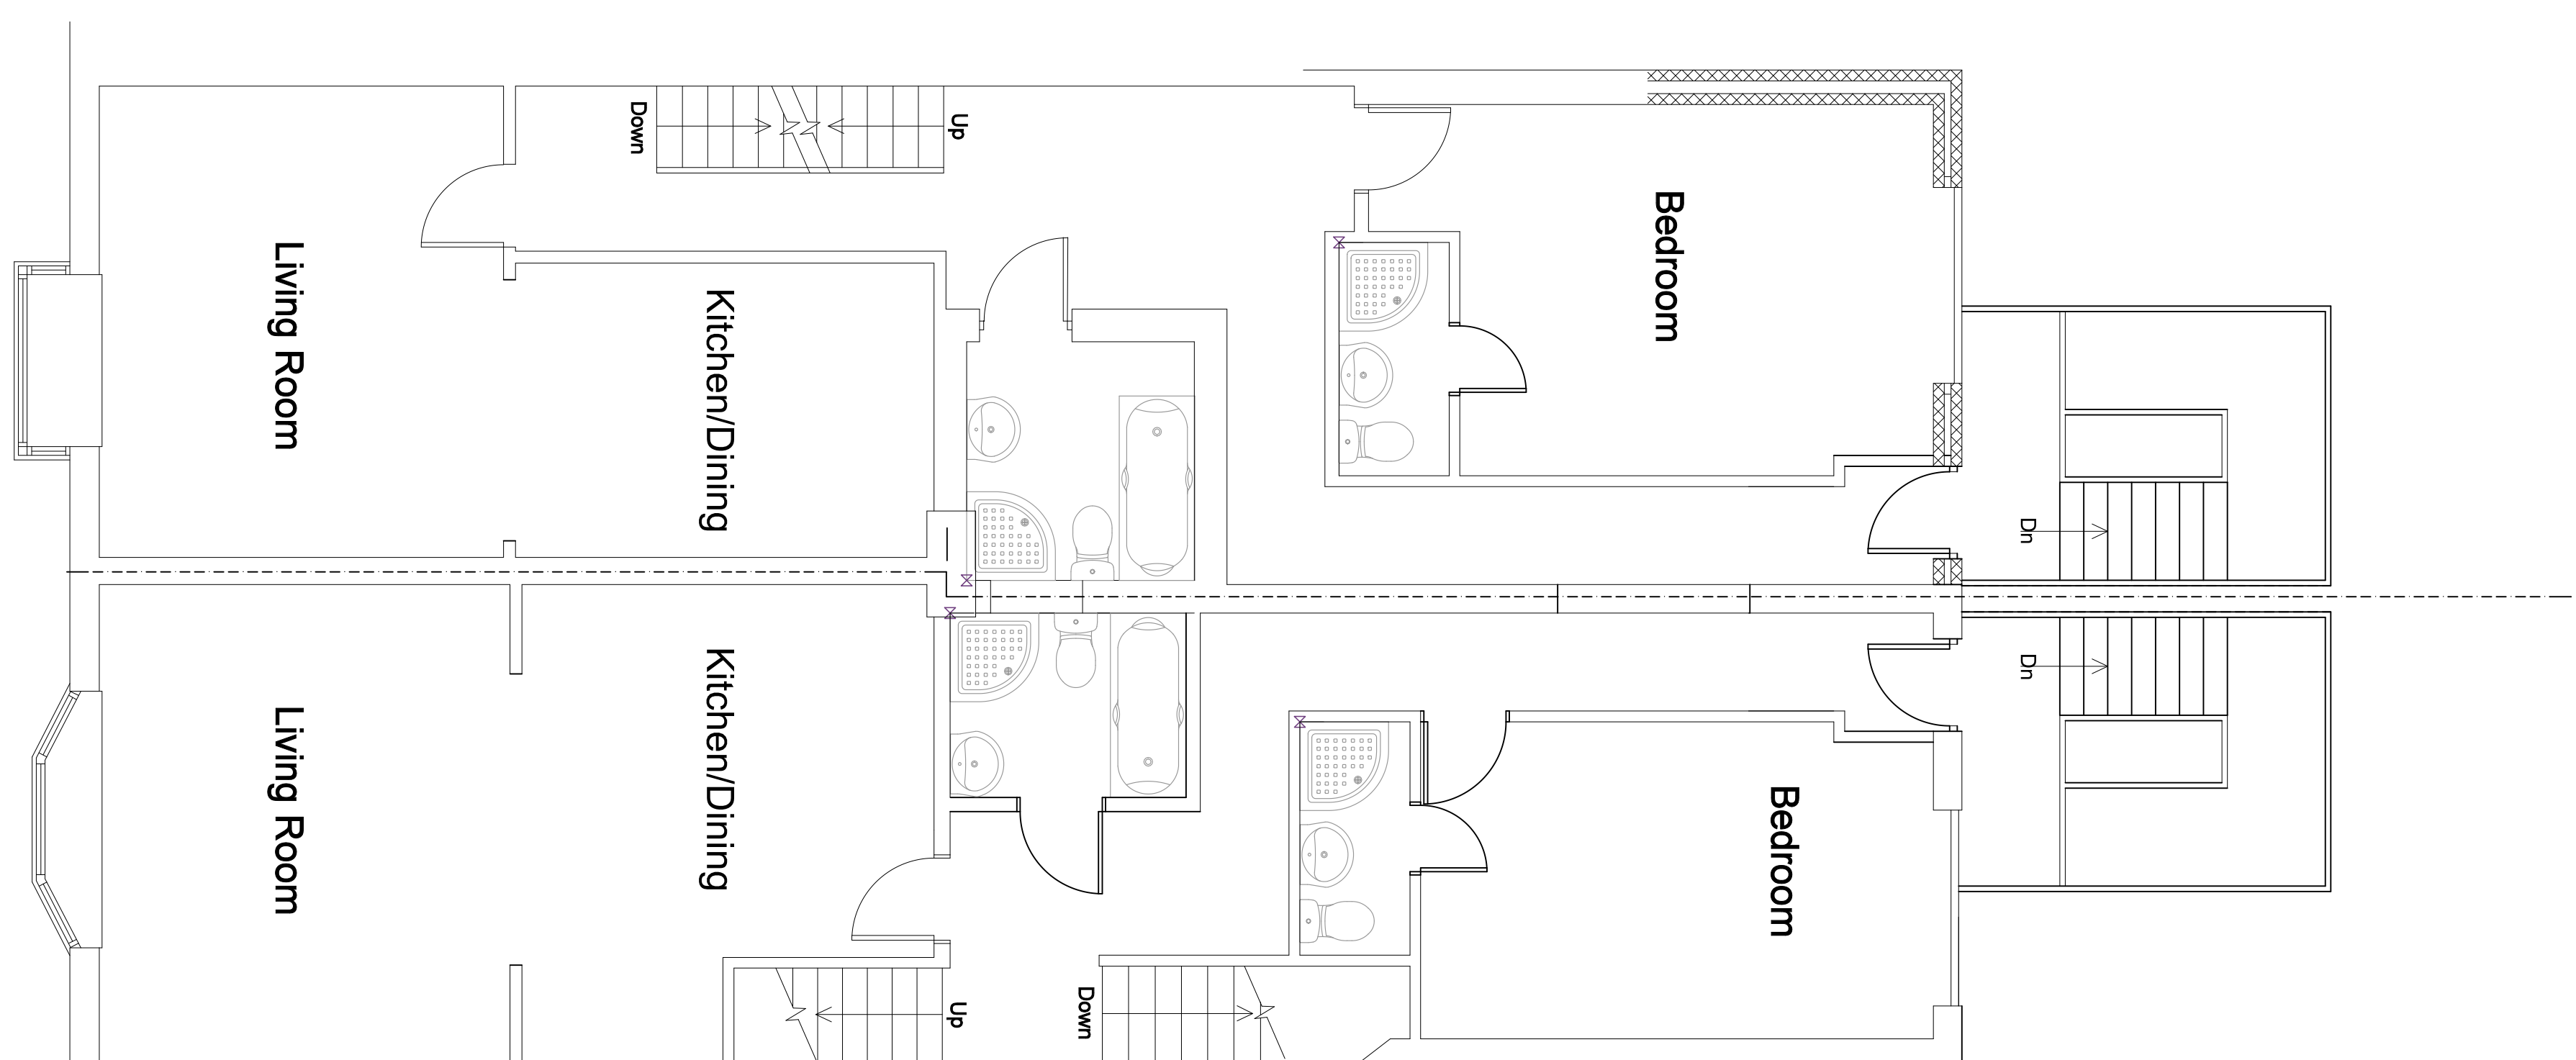
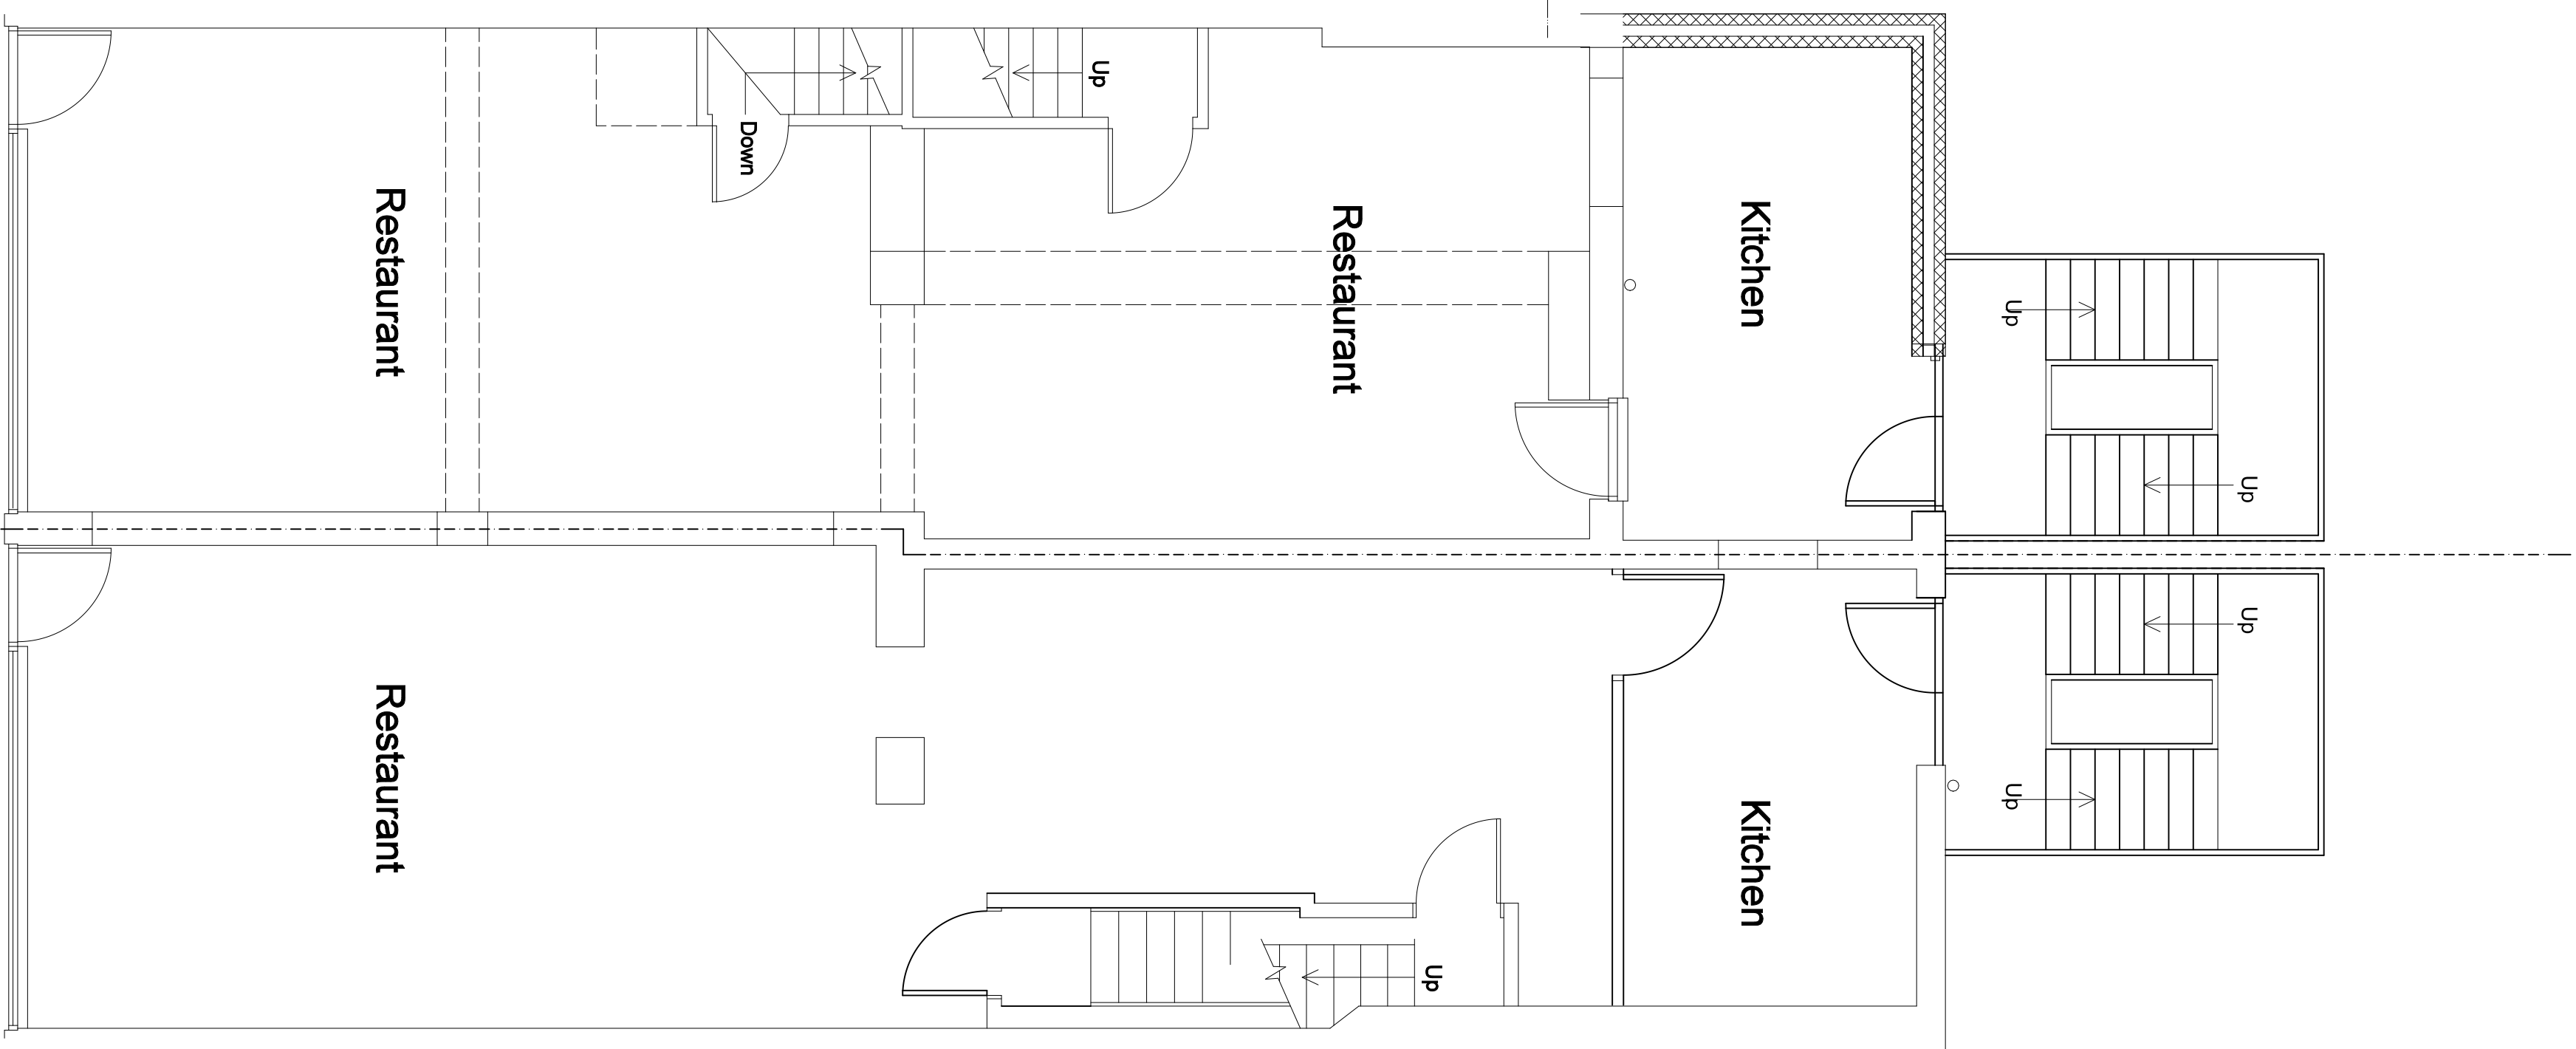
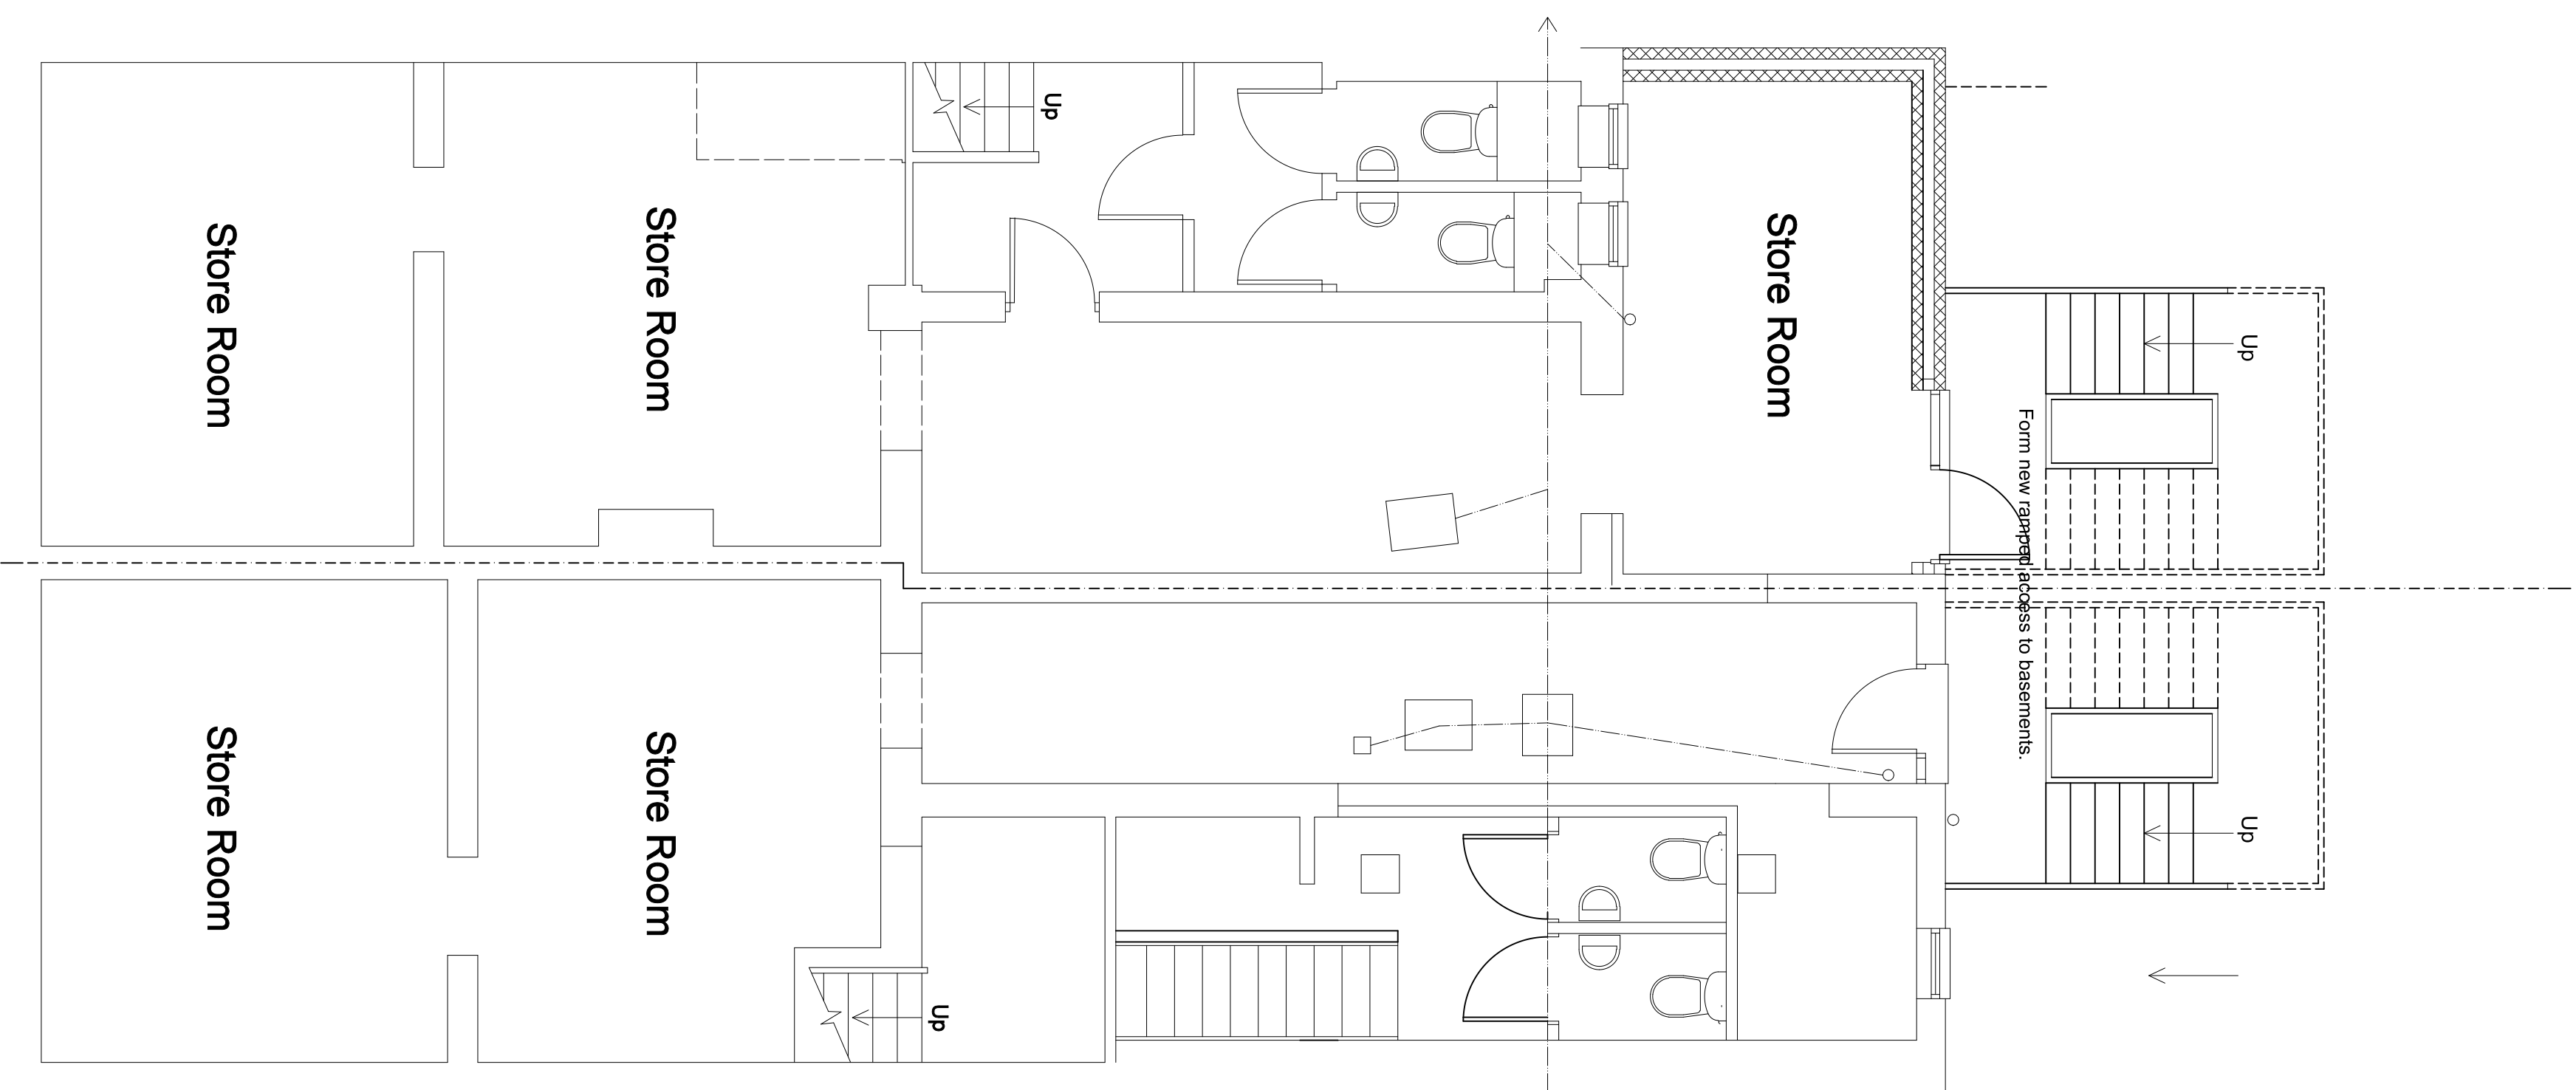


[illegible]

TIM MURRAY CONSULTING BUILDING CONSULTANT 6 Middleton Court, Elmer Road Waverley, Surrey, PO22 6EH Tel: 01243 556876	
PROJECT DETAIL RIVER BREEZE RESTAURANT 100 RIVERSIDE BUTTE CAMPION CONVERSION TWO RESTAURANTS FOR: MICHAEL KAWALEROS	
DRAWING PROPOSED PLANS DATE: MAY 2019 DRAWN: T. Murray DRAWING: 198461	SCALE 1/50 REVISION: