


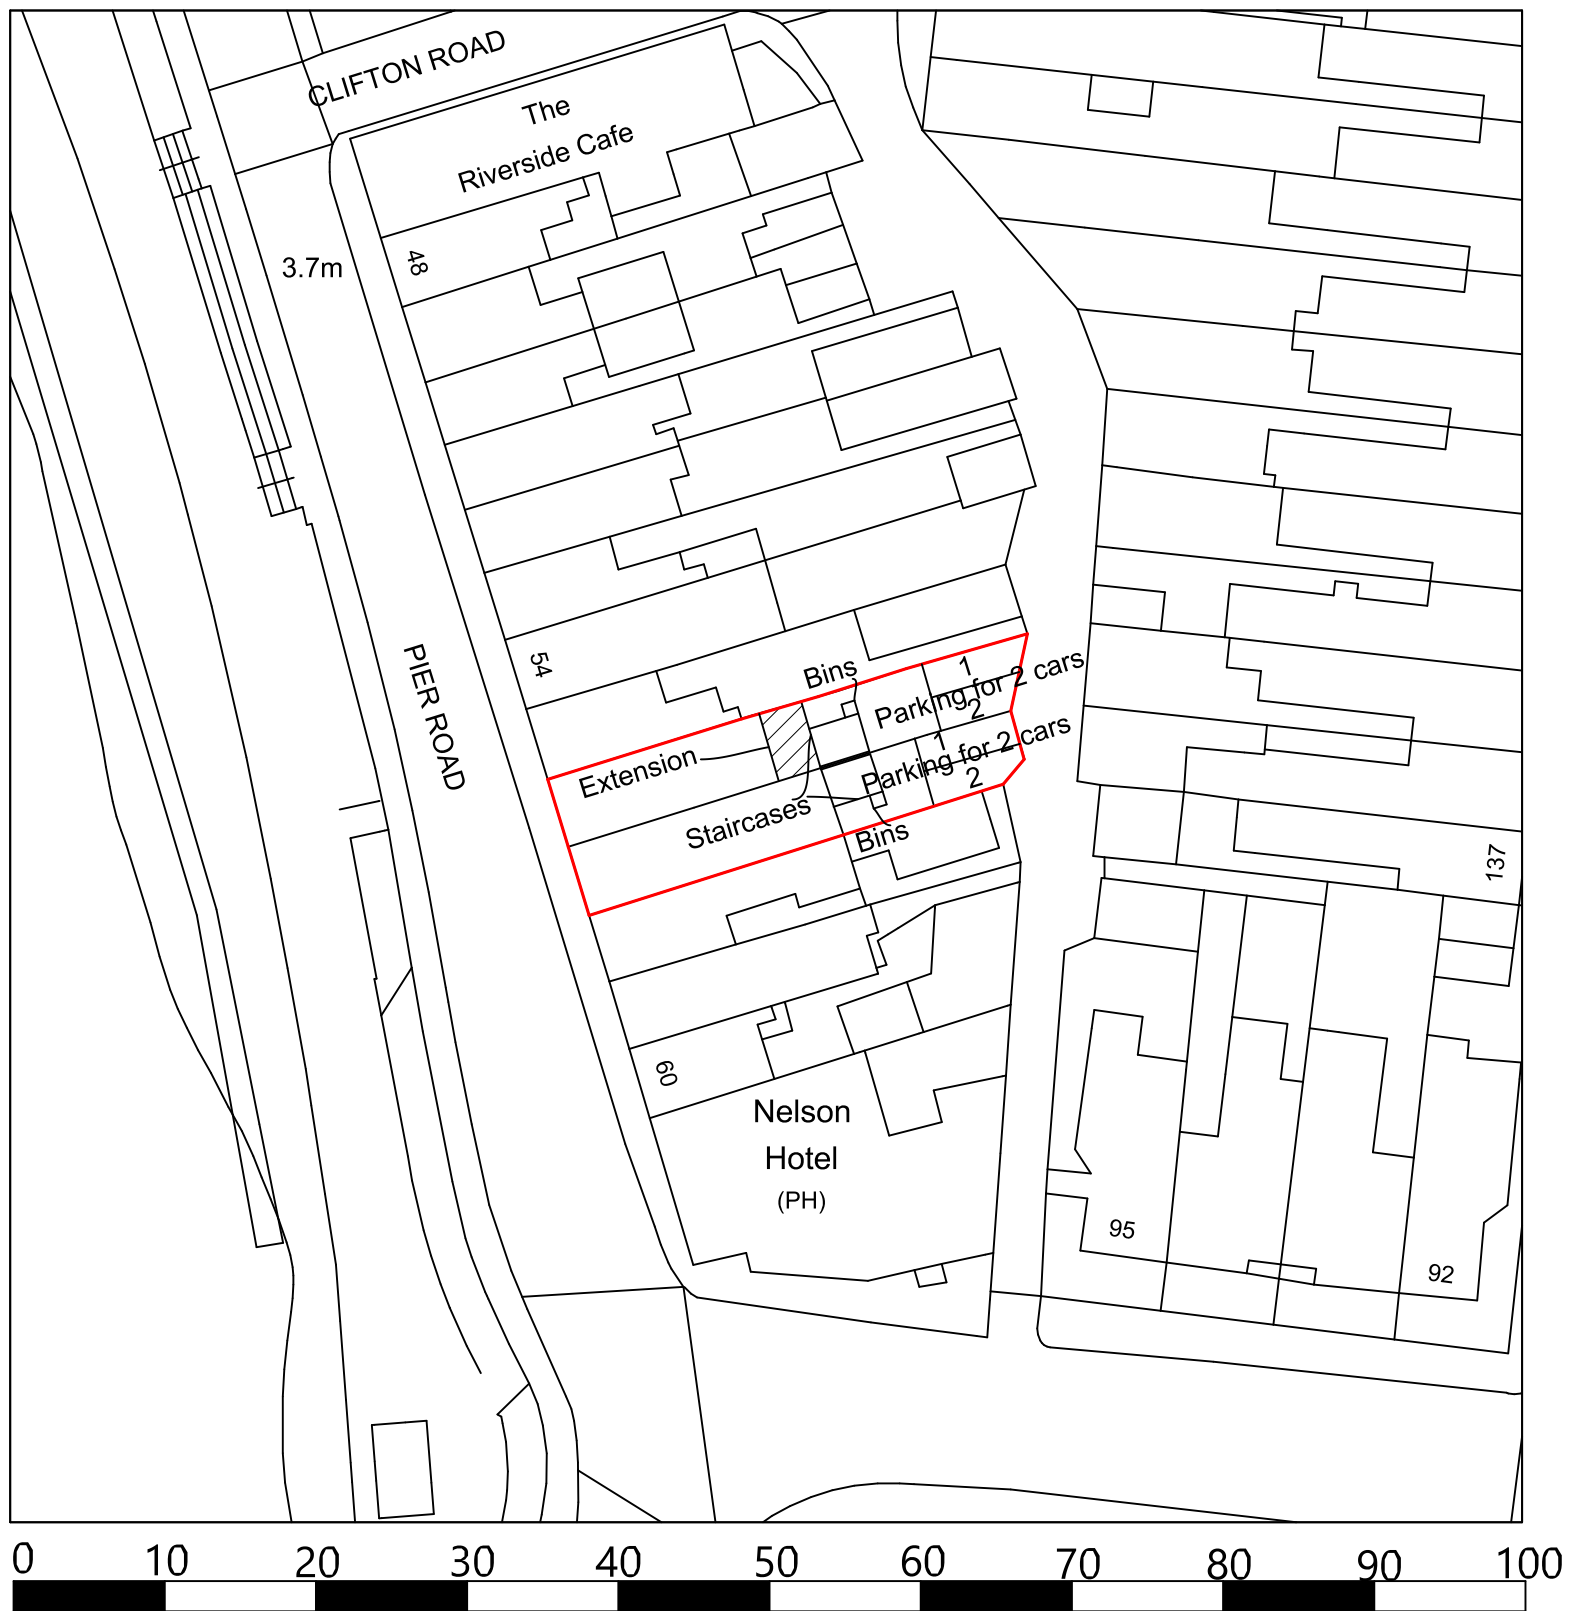

TIM MURRAY CBuildE MCABE BUILDING CONSULTANT 6 Middleton Court, Elmer Road Middleton - on - Sea West Sussex, PO22 6EH Tel: 01243 583676	
PROJECT DETAIL RIVER BREEZE RESTAURANT 56-57 PIER ROAD LITTLEHAMPTON WEST SUSSEX BN17 5LP CONVERSION FOR: MICHAEL KAVALIEROS	
DRAWING BLOCK PLAN DATE: MAY 2019 DRAWN: T. Murray	SCALE 1/500
DRAWING: 19/64/4	REVISION: