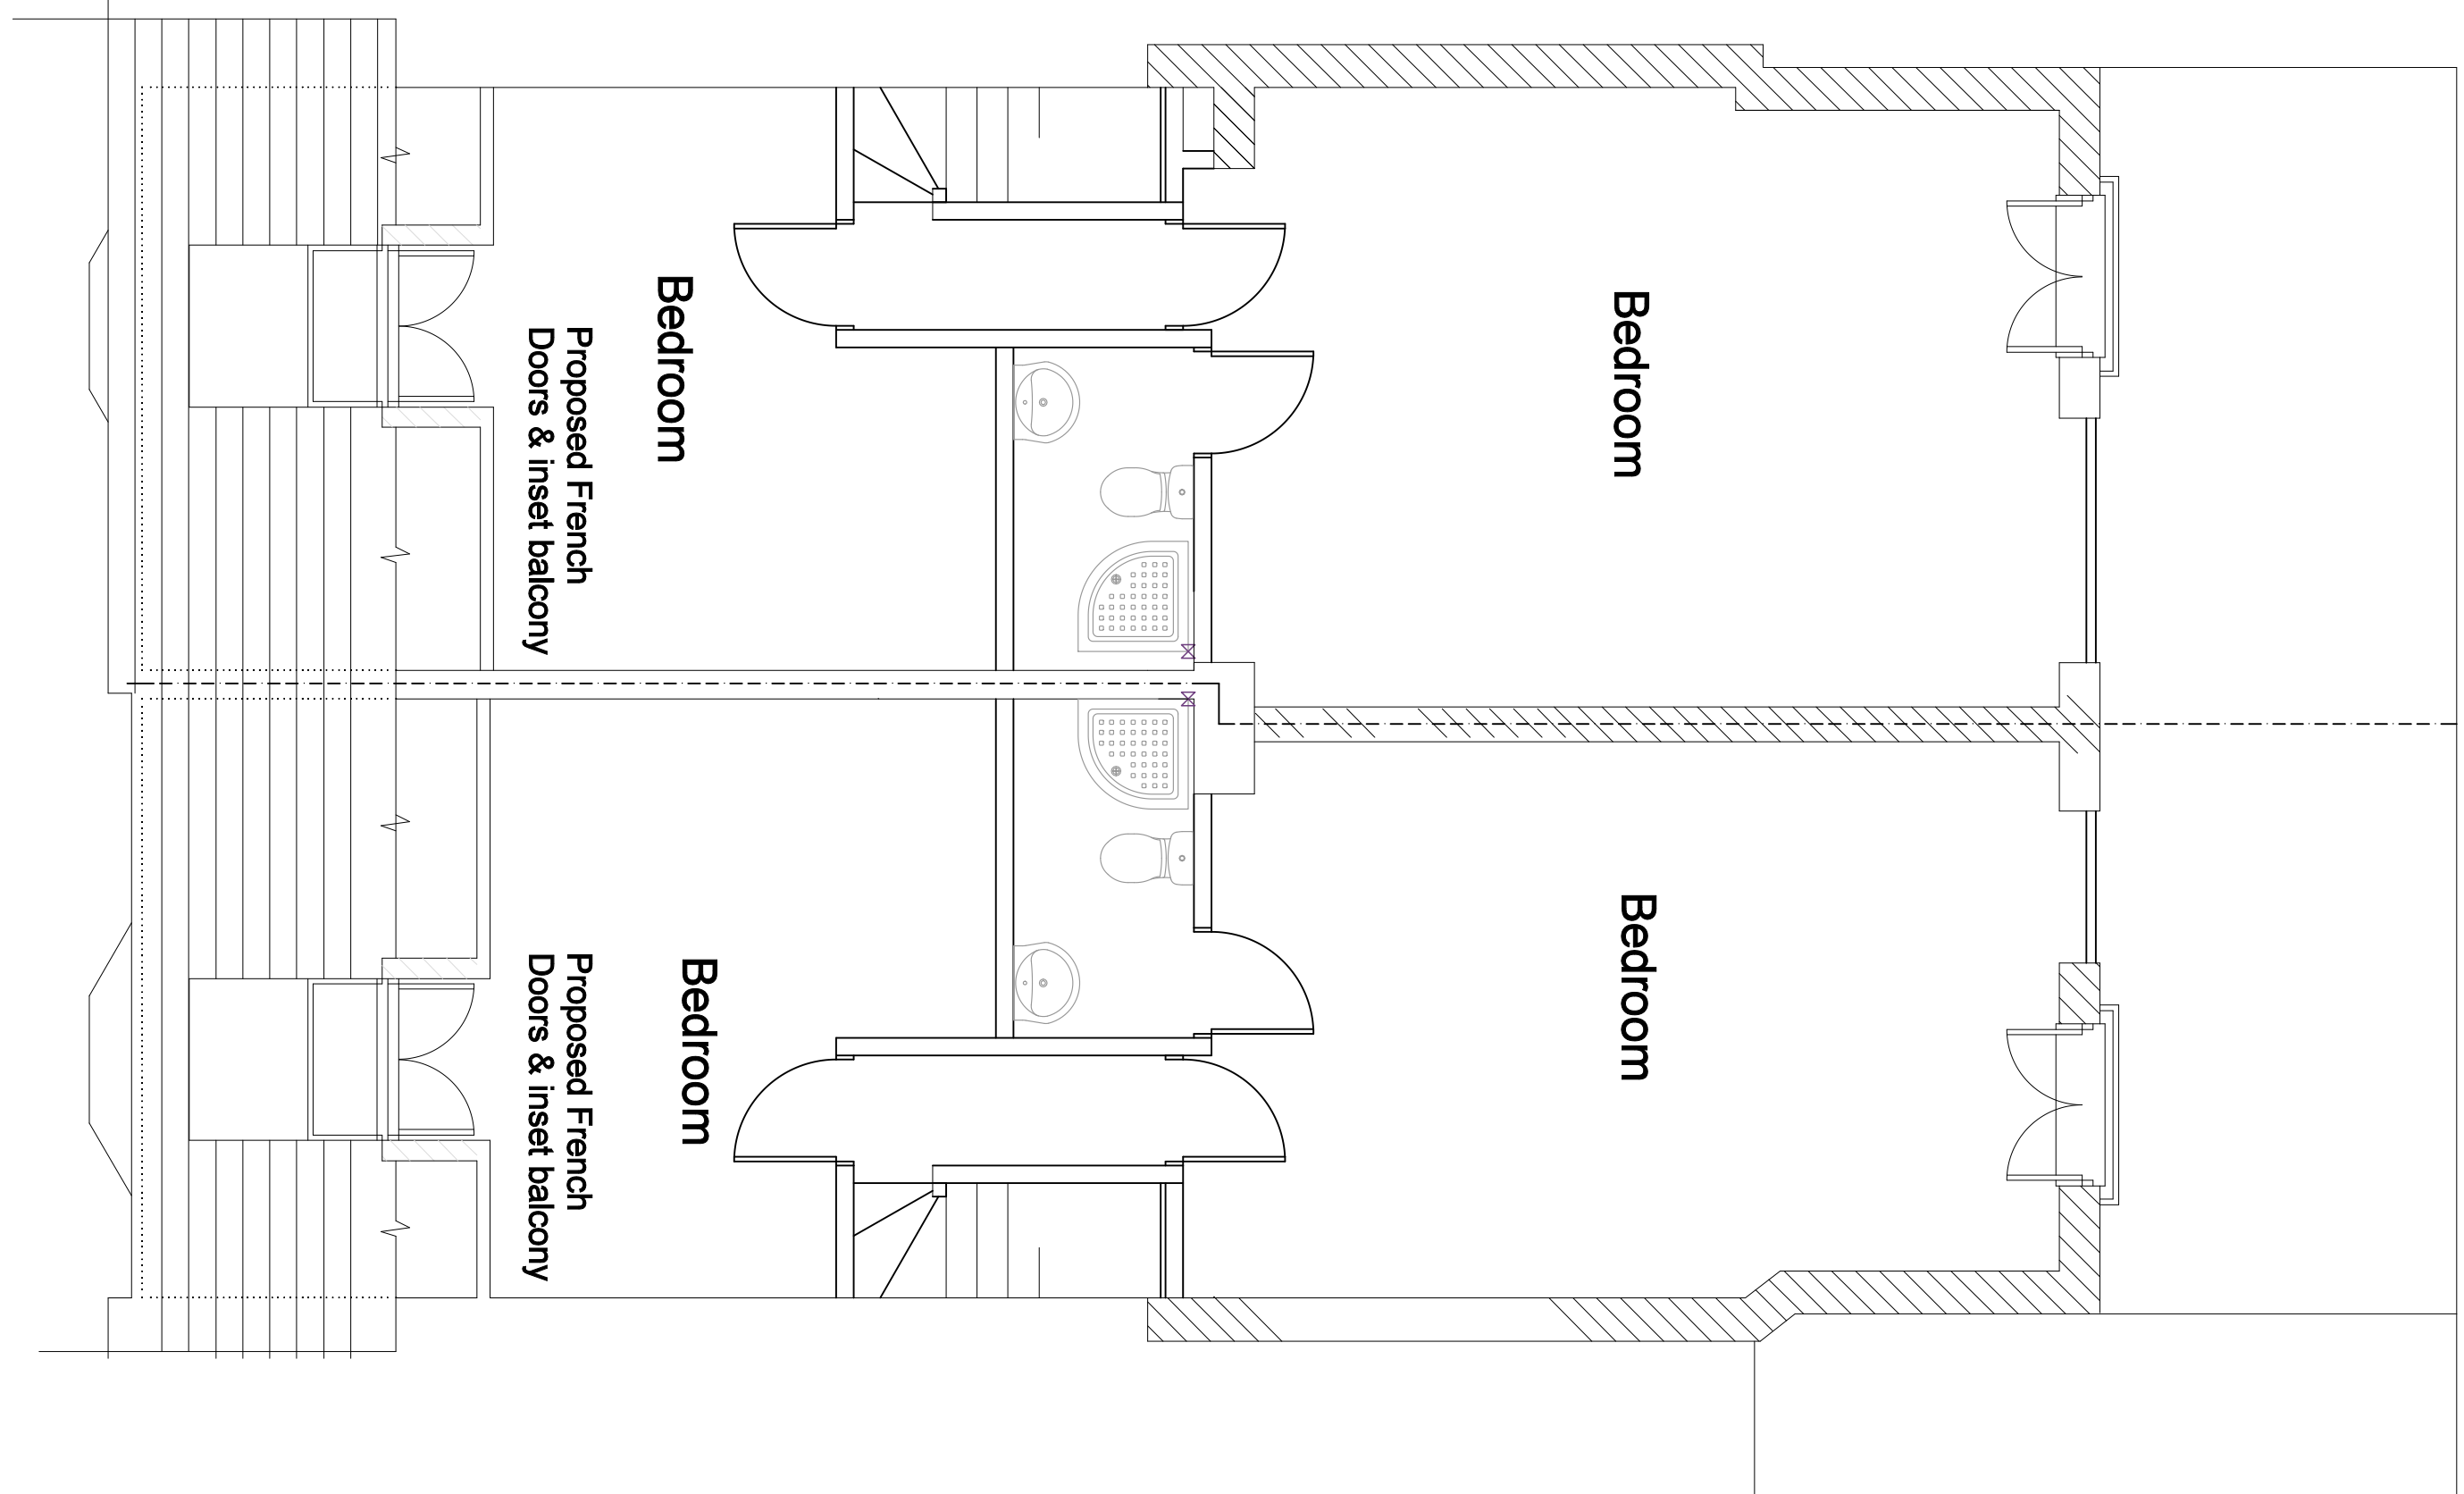
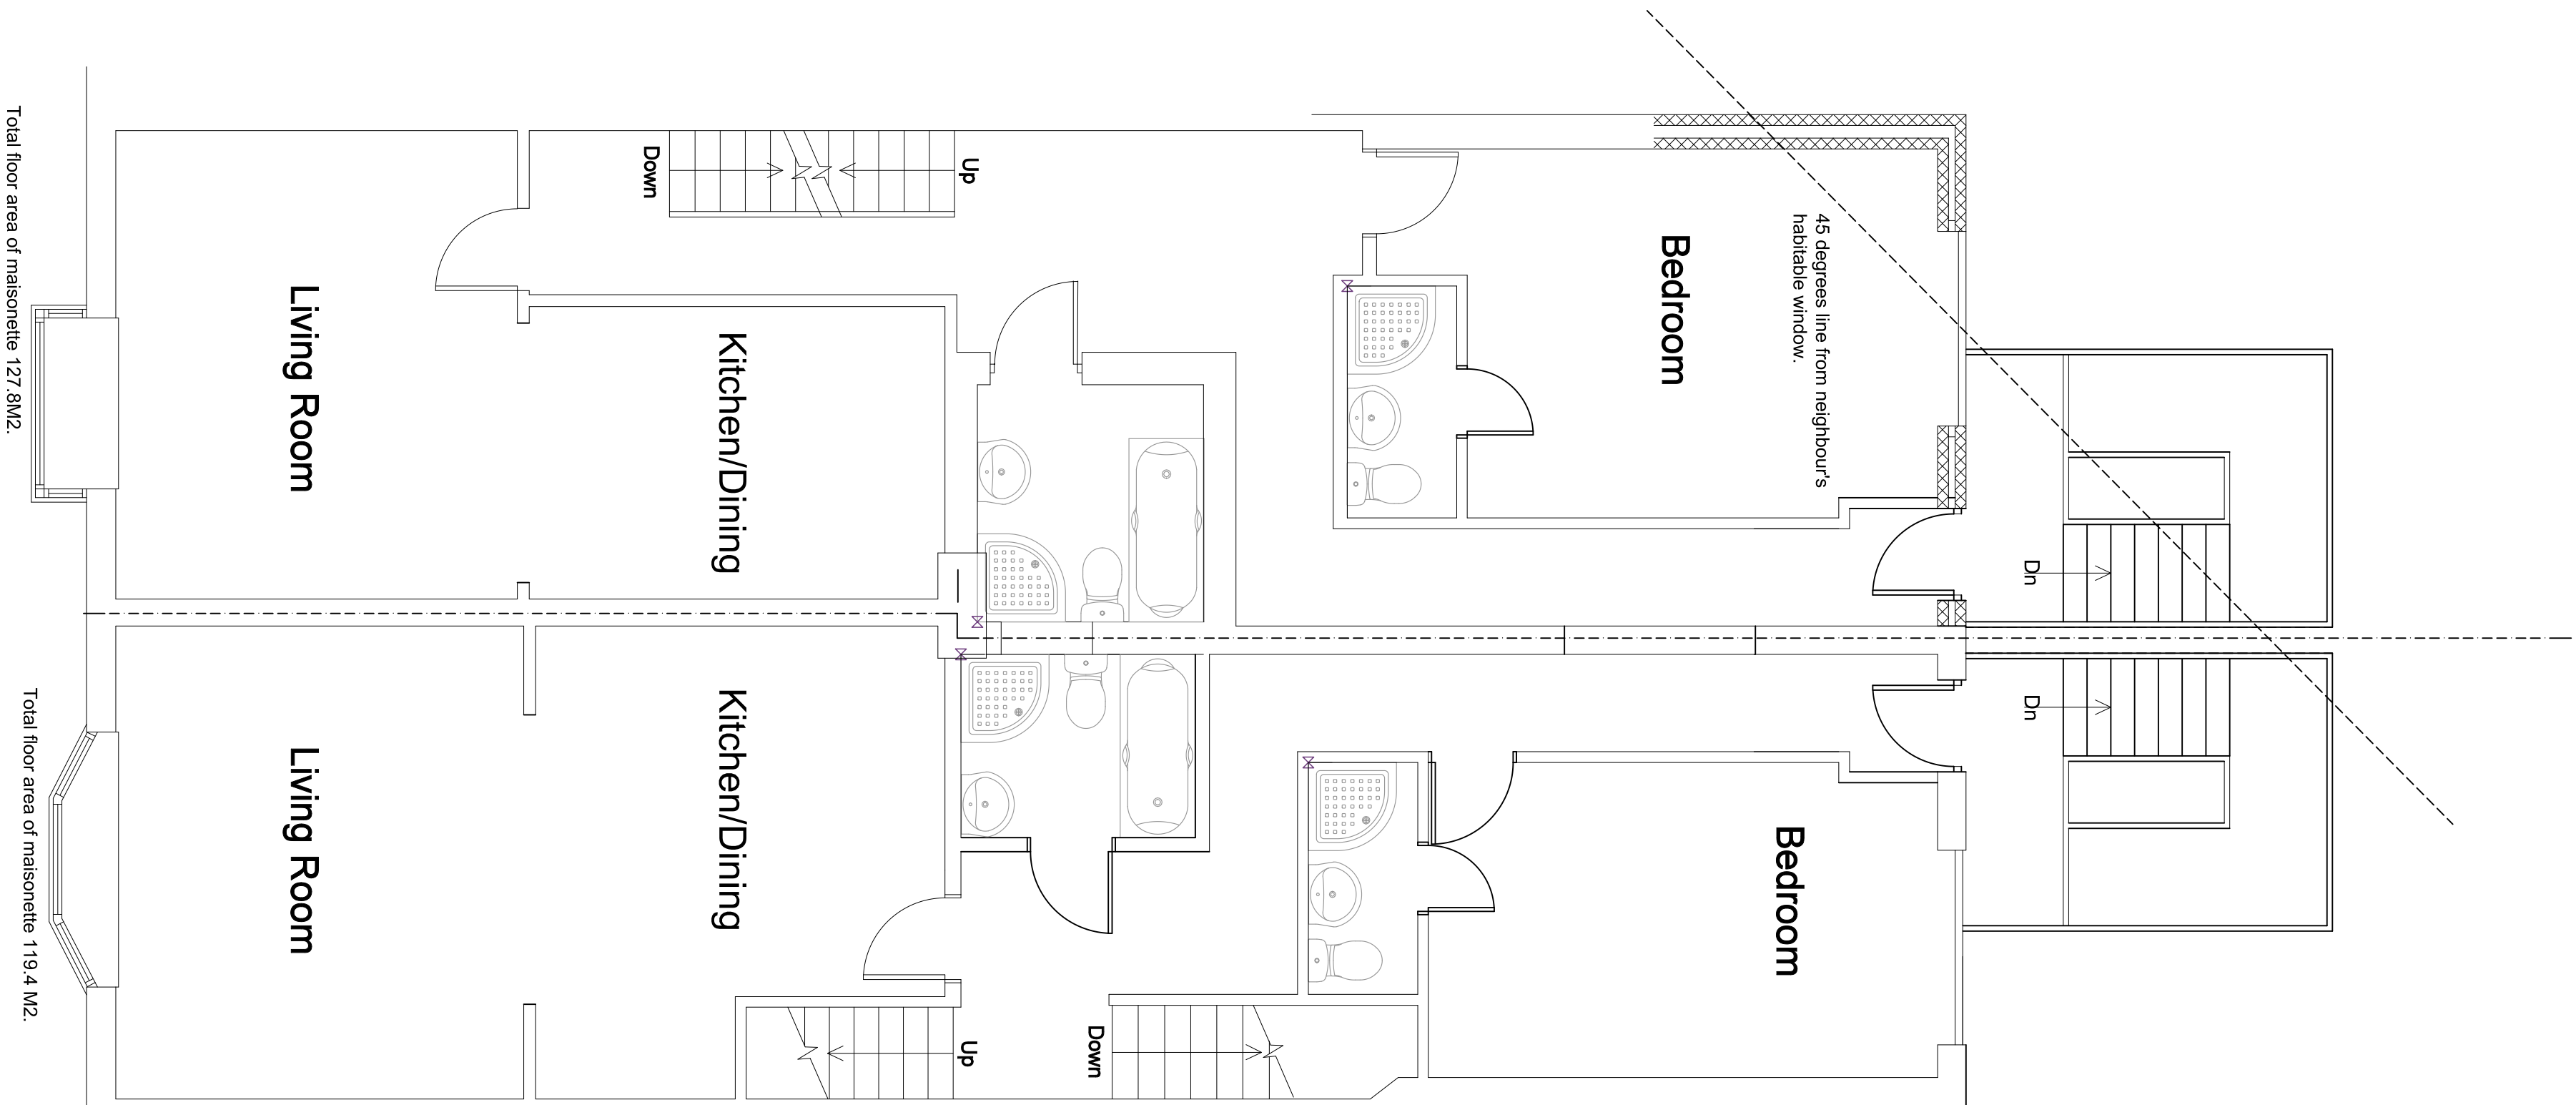
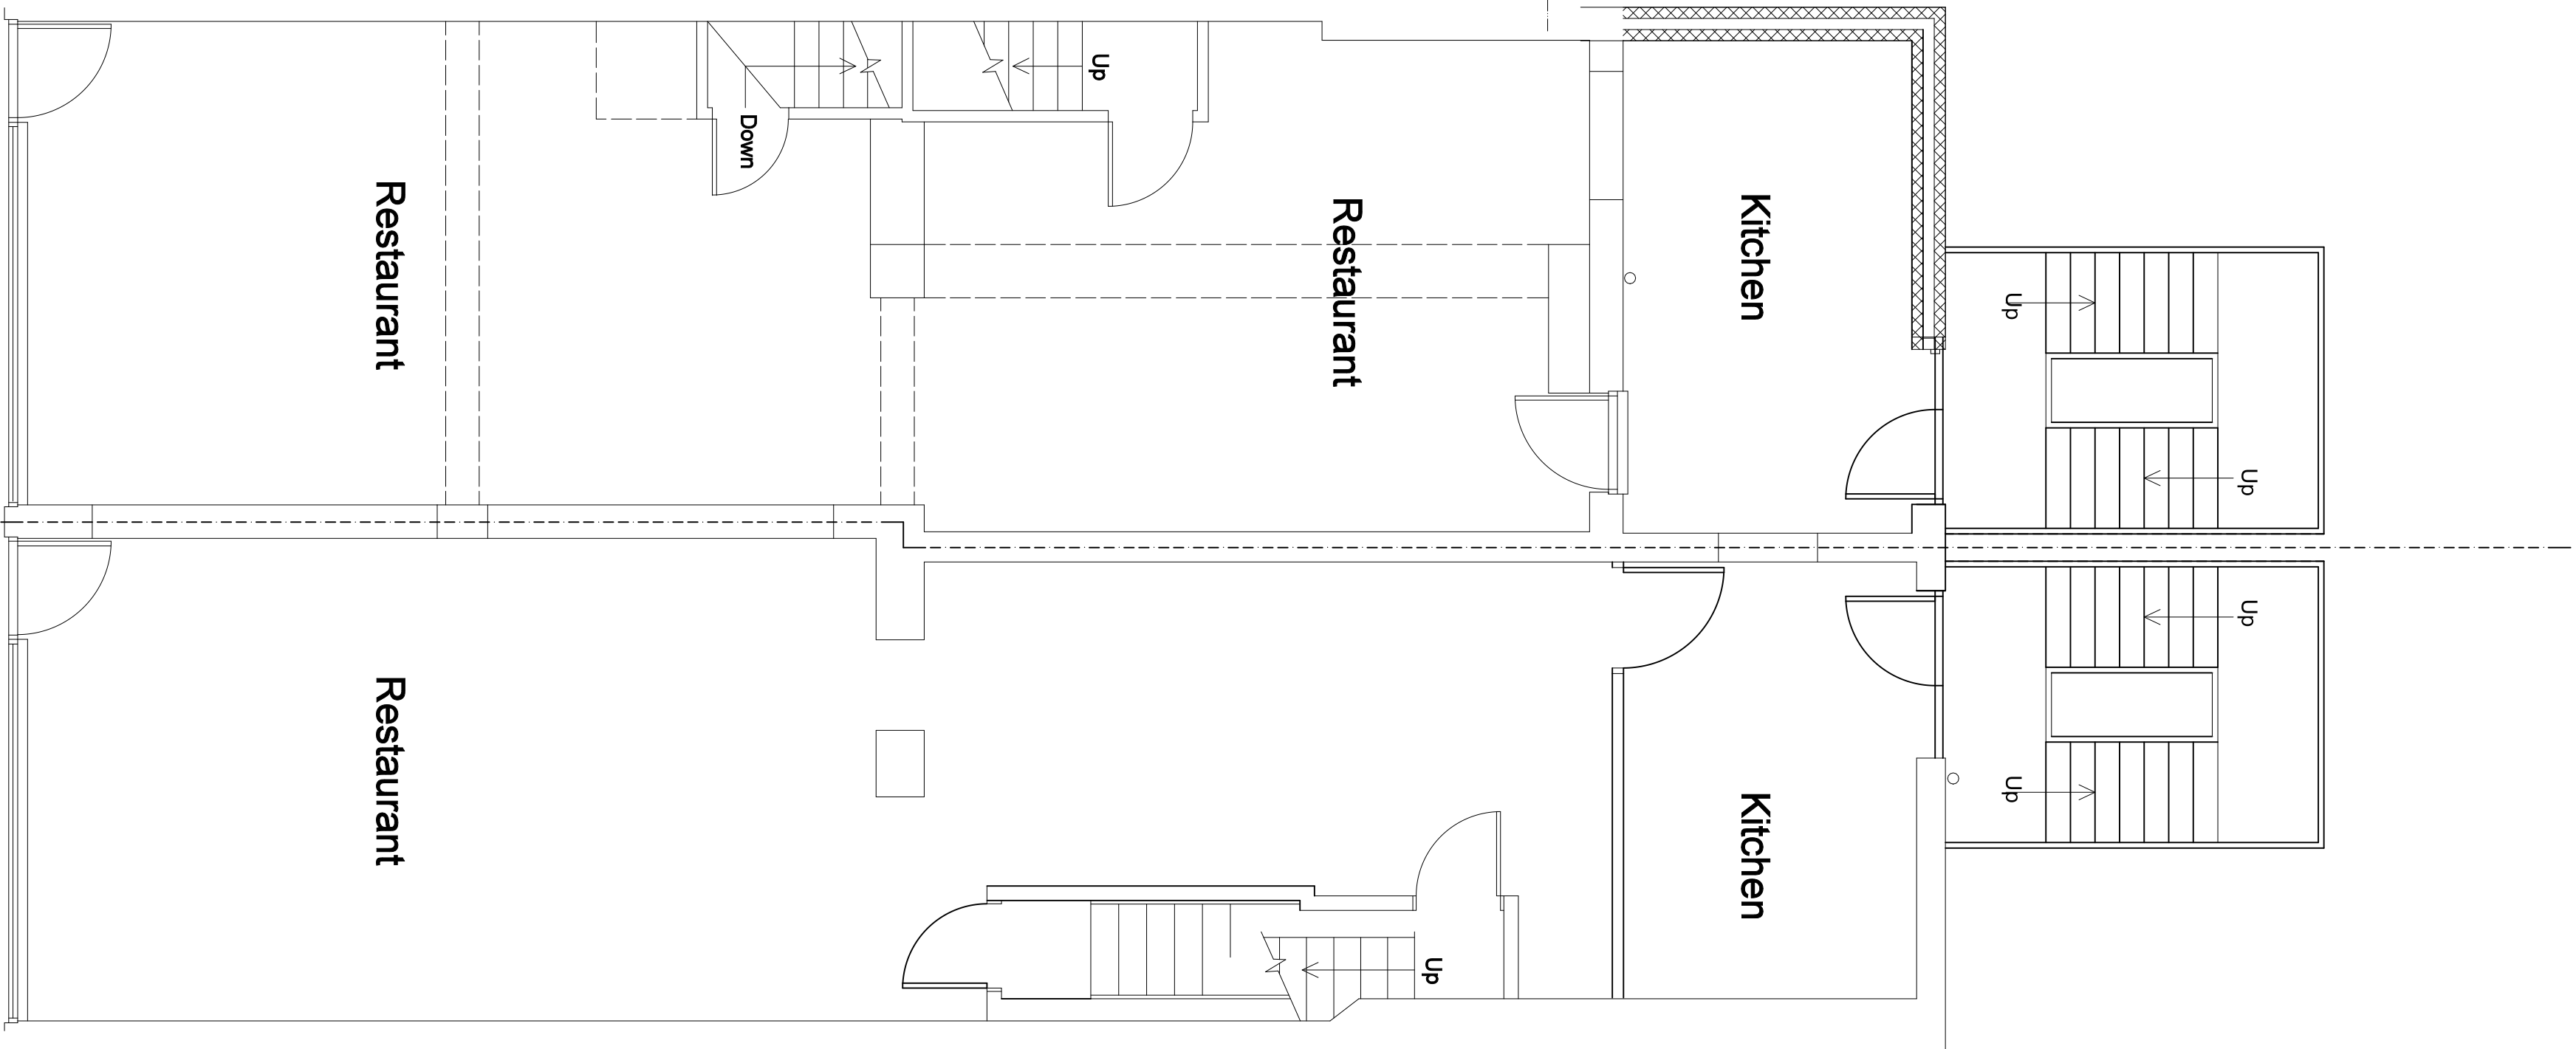
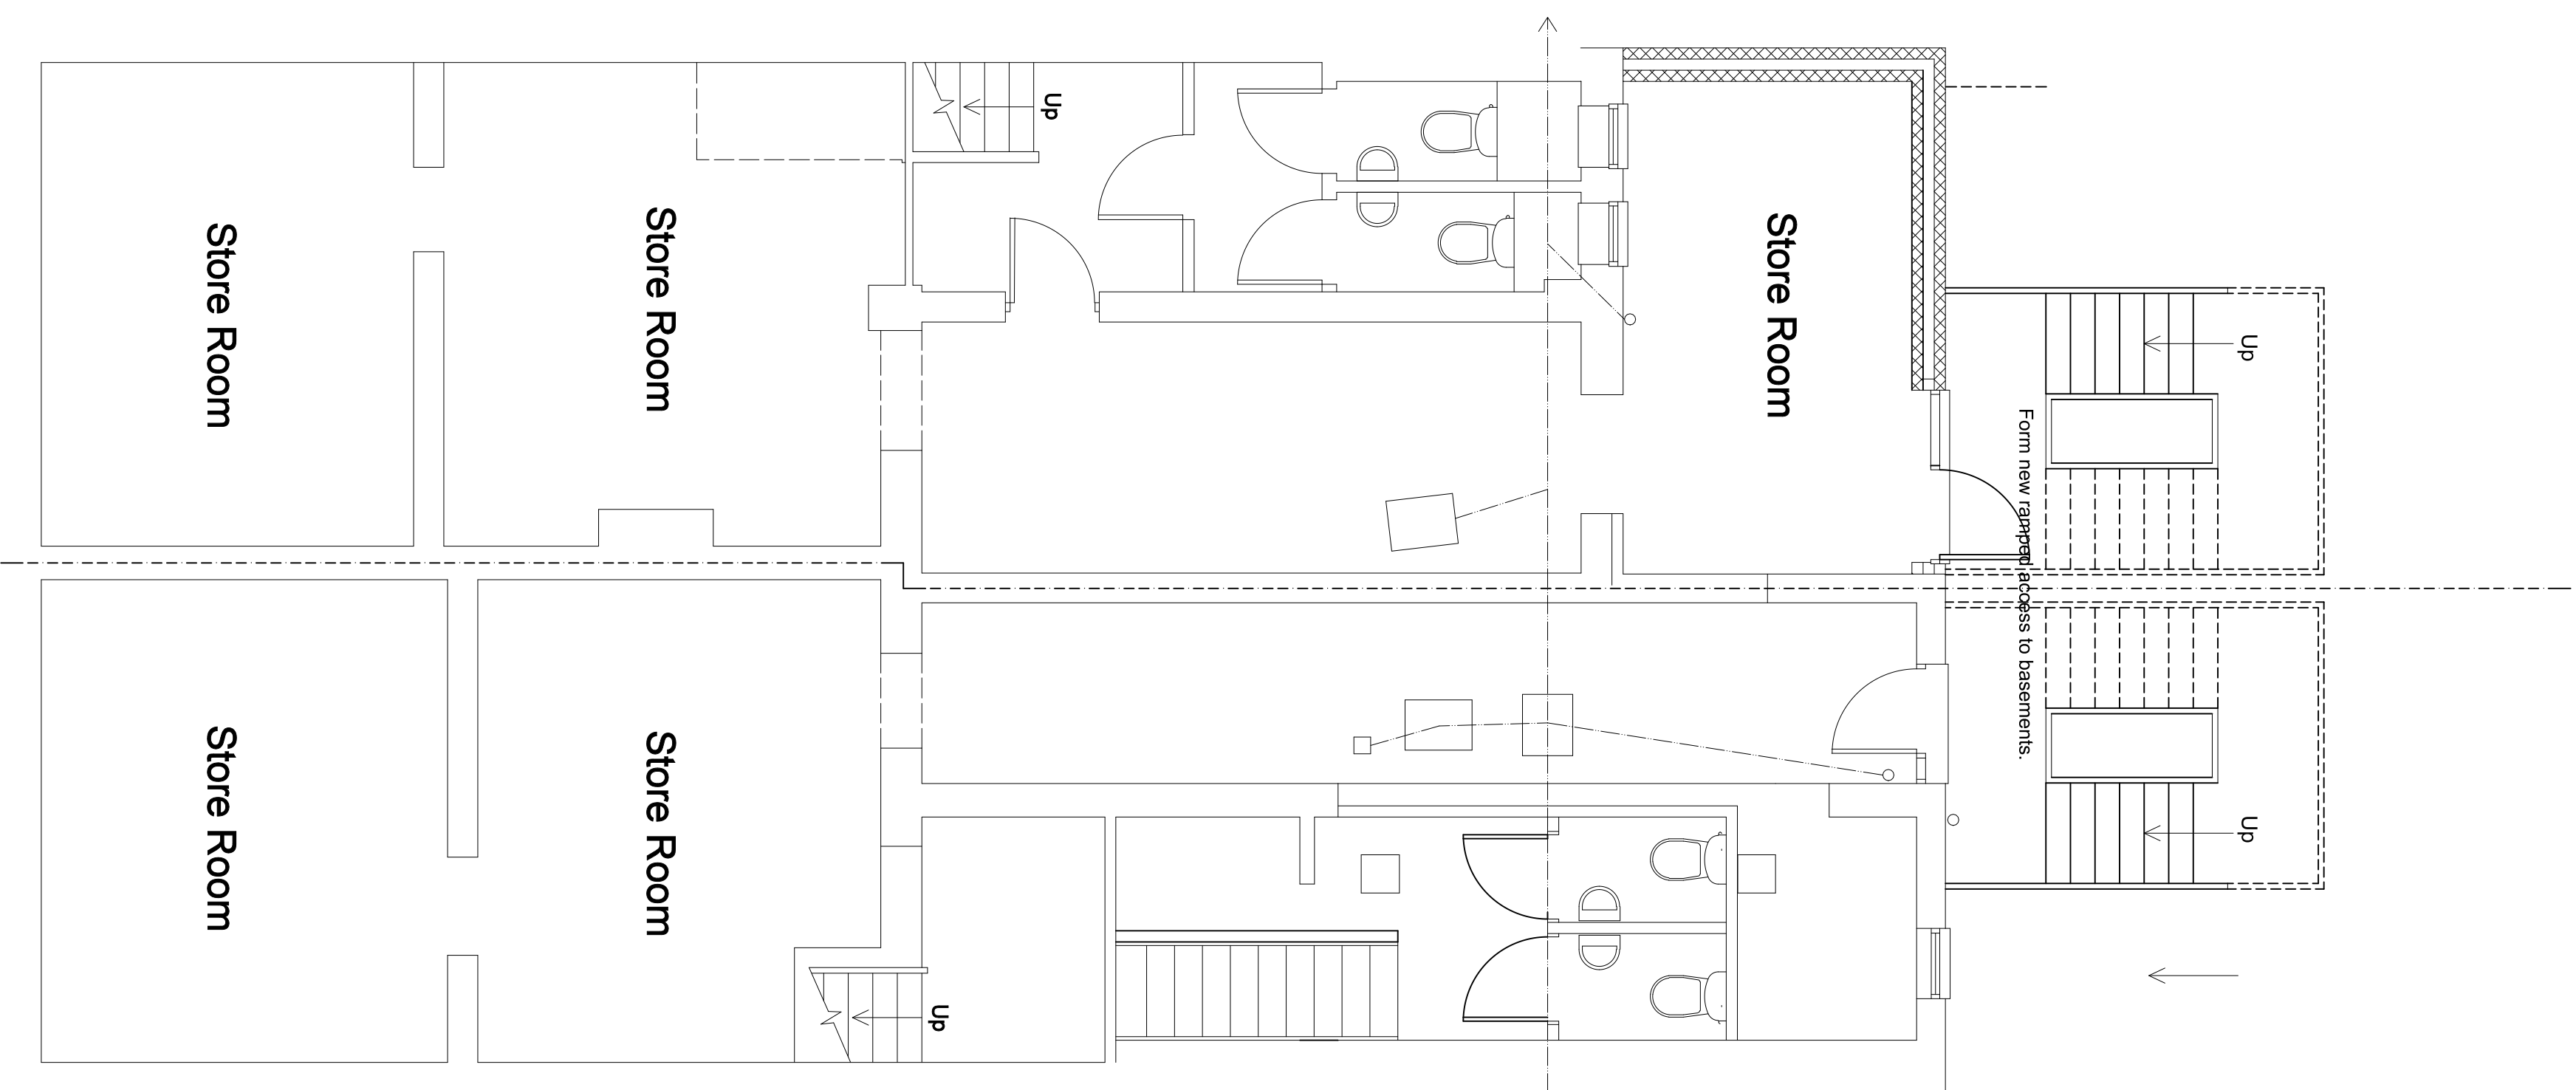


[illegible]

Web Suxcep, P022.RCH	
Tel: 01243 353676	
PROJECT DETAIL	
PROVER GREENE RESTAURANT	
56-57 HEIR ROAD, LITTLEHAMPTON	
WEST SUSSEX, BN17 5LP	
CONVERSION TWO RESTAURANTS	
FOR: MICHAEL KAWALEROS	
DRAWING	SCALE
PROPOSED PLANS	1/50
DATE: MAY 2019	
DRAWN: T. Murray	
DRAWING: 190641	REVISION: