




the facility architects + design The Studio 85 Lacey Street London SE14 5BN 020 7740 3214 www.the-facility.co.uk info@the-facility.co.uk		Planning 2.5 m 5 m 10 m 15 m Copyright of the facility Ltd. - not for reproduction without consent		Rev	Date	By	Revision Notes	Chkd	Client	Littlehampton	
								SF	Job Title	Southfields recreation ground	
									Drawing Title	Block Plan	
									Drawing Number	1051 (GA) 01	Rev X Scale 1:500 @A3
										By TH	Chkd SF
										Date 30/09/11	

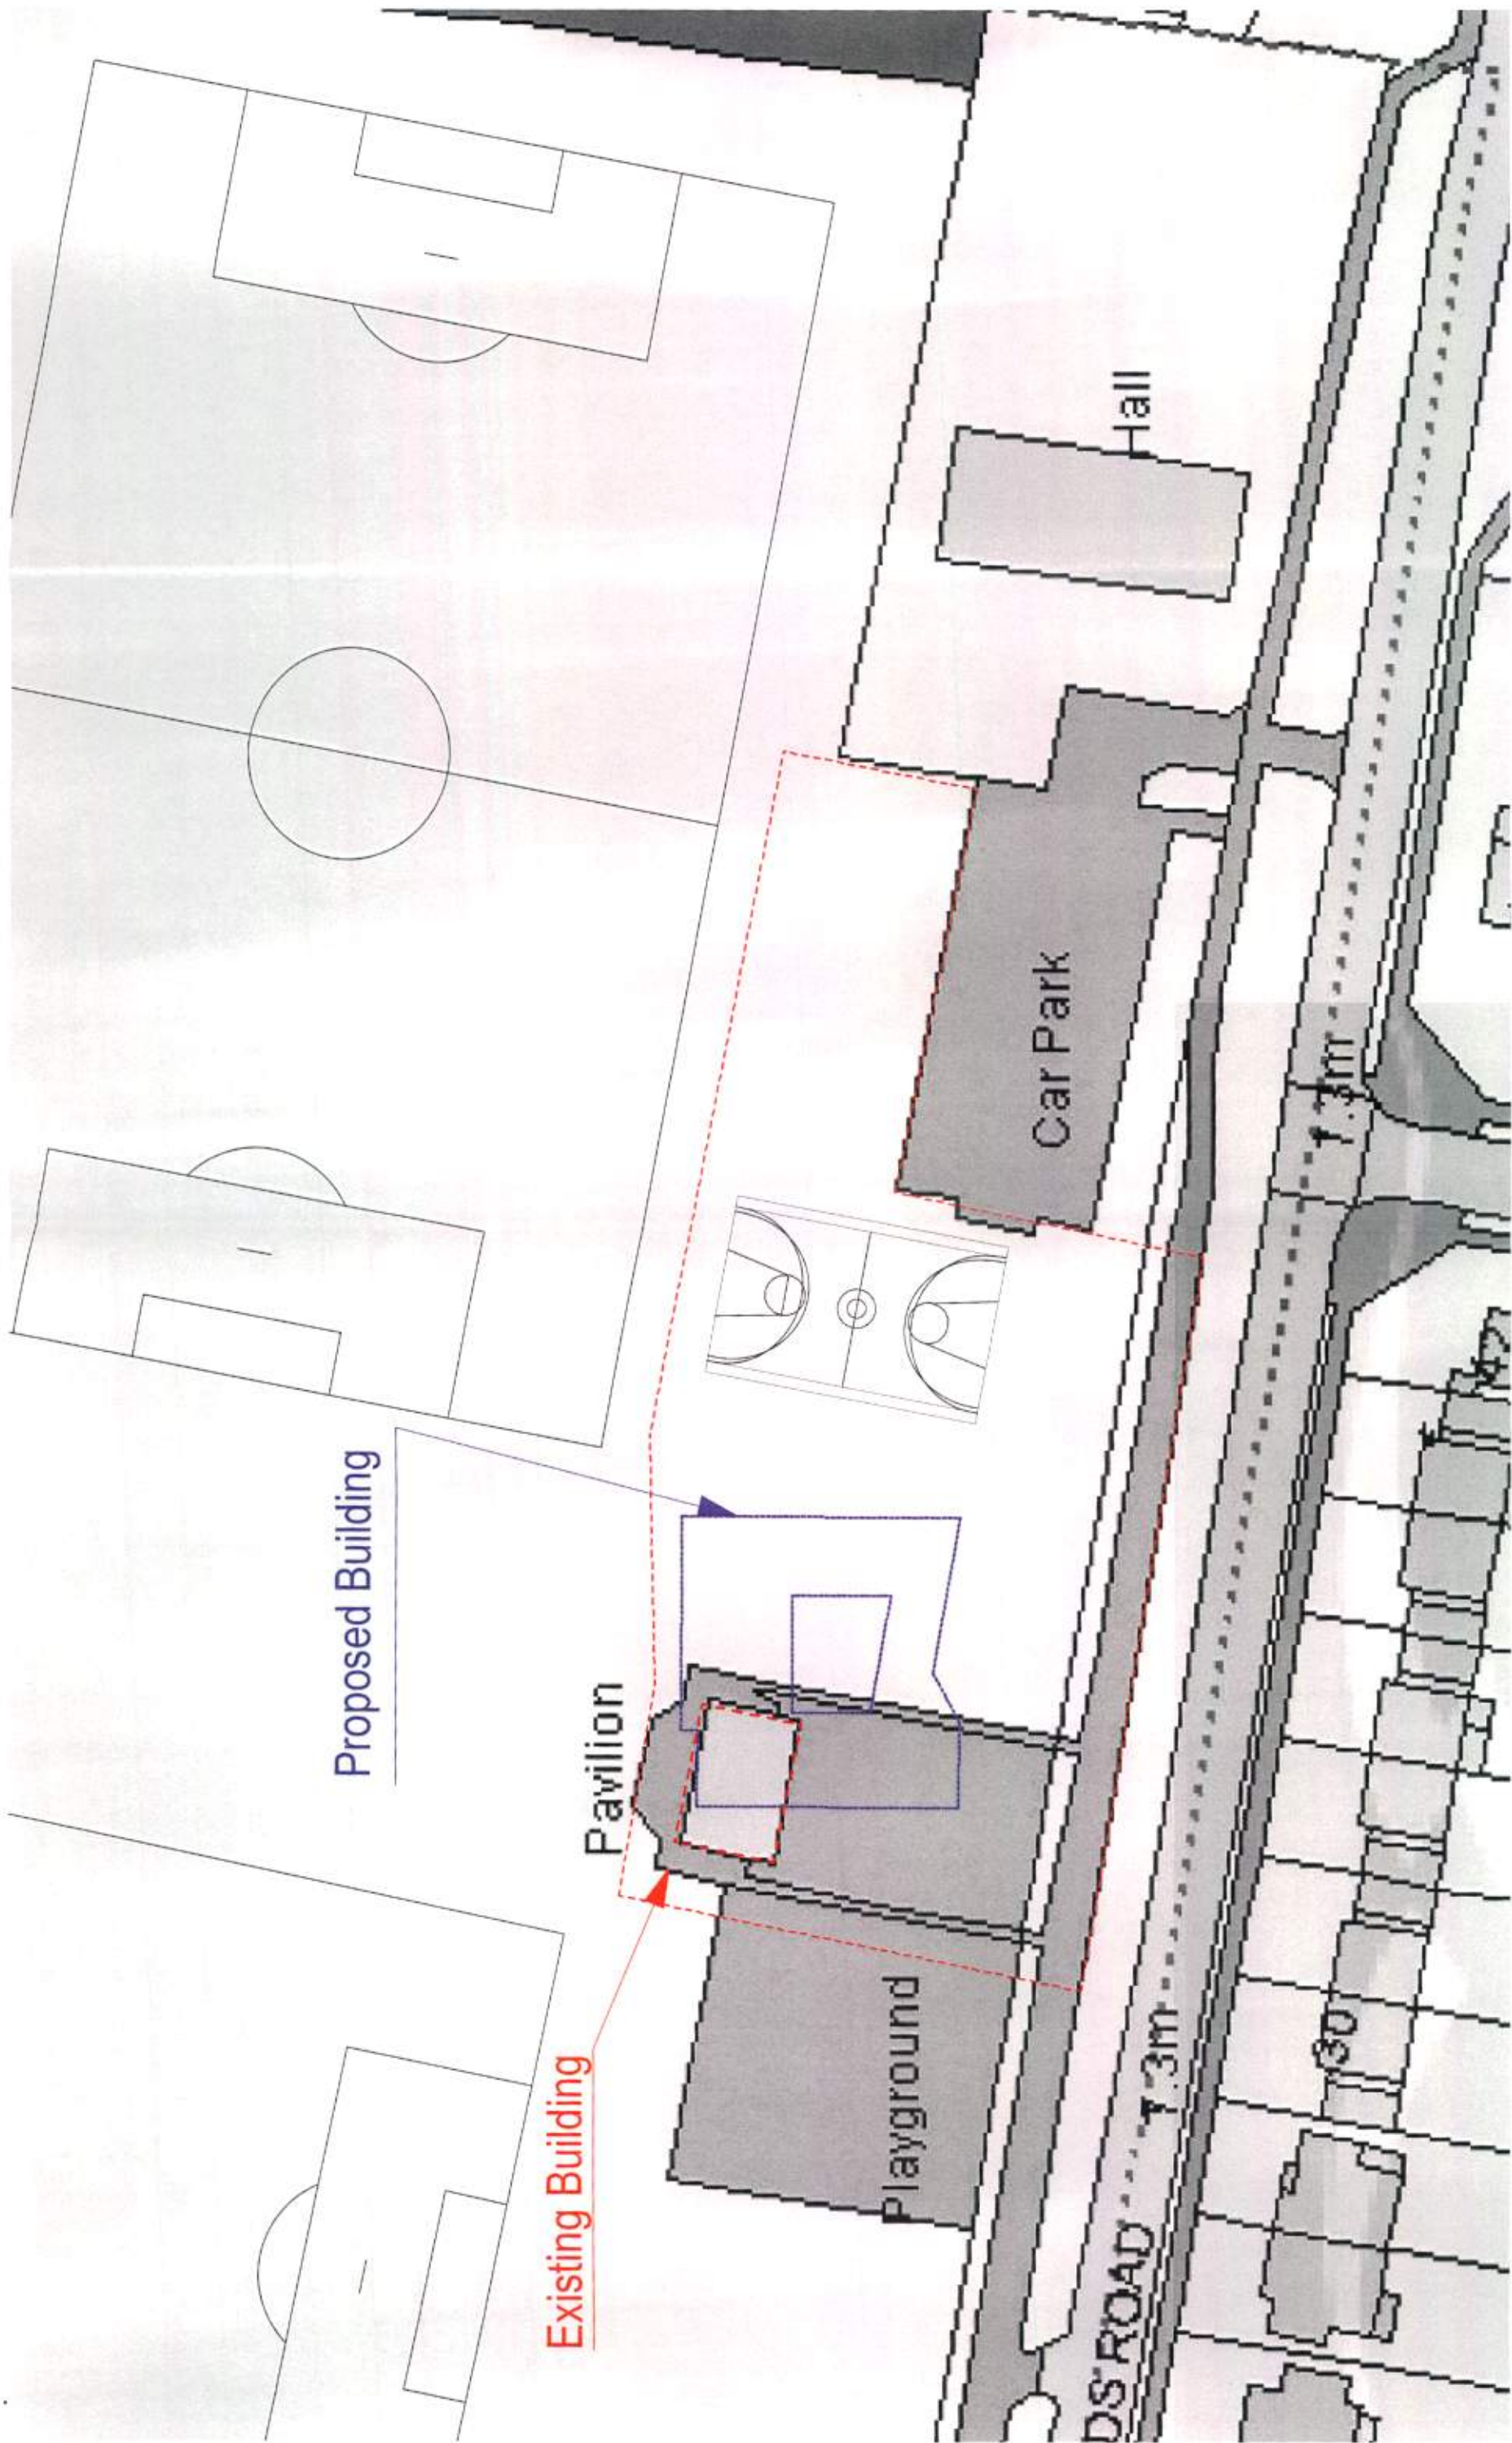