


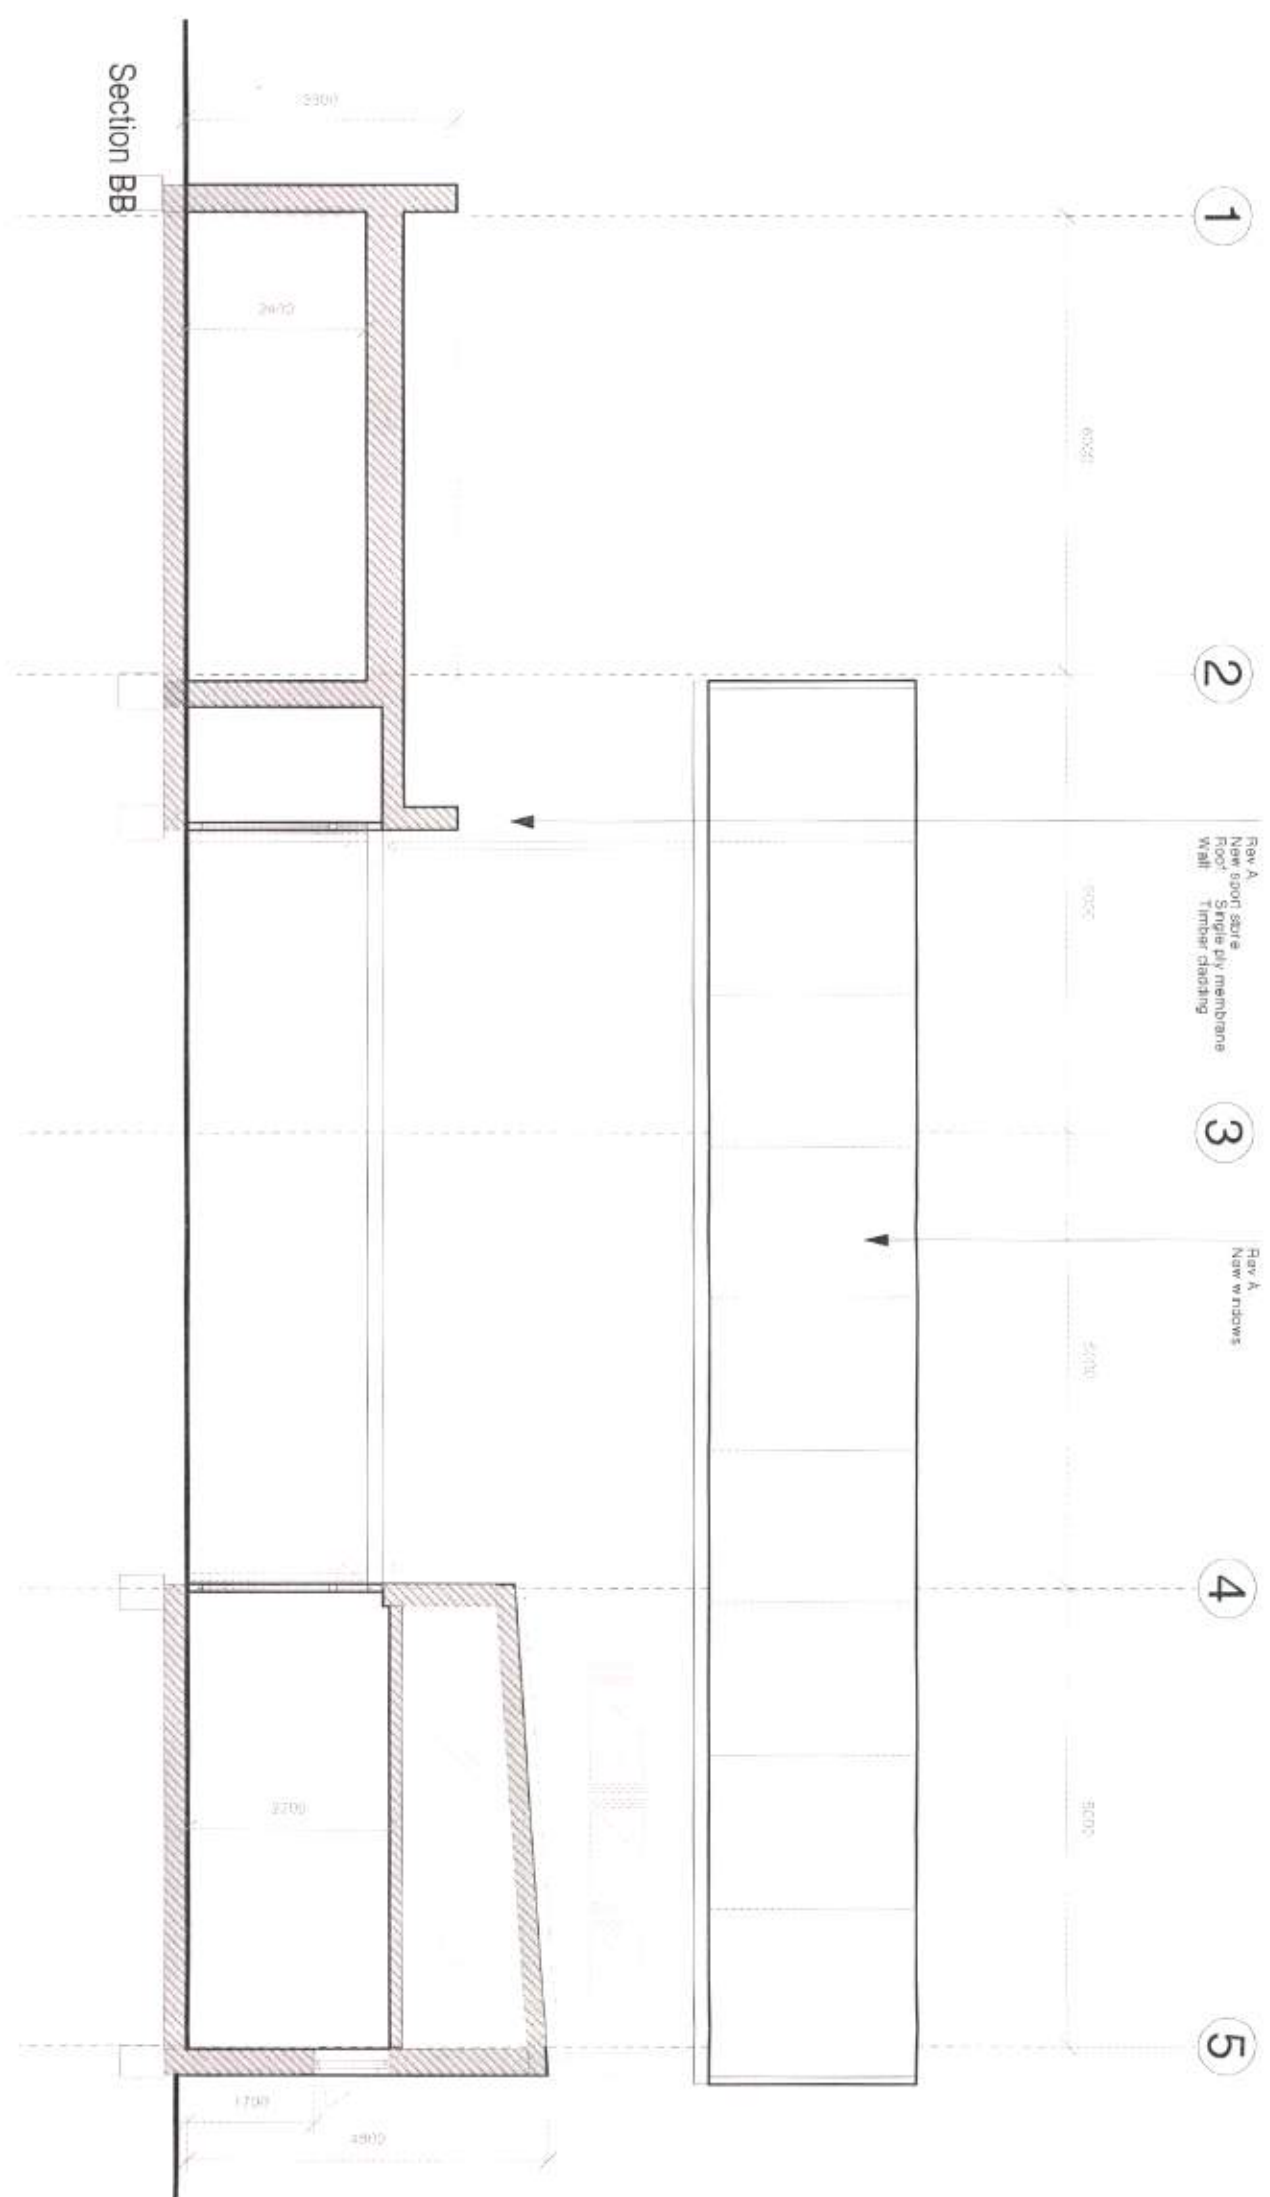

The above is a preliminary drawing and is not to be used for construction purposes without the approval of the architect.



Planning

Rev	Date	By	Revision Notes	Drawn	Checked	Utilisation	By	TH
1	15/01/11	EM	Planning Note			Southfields recreation ground		
						Proposed Section BB		
						Drawing Number		
						1051 (GA) 16		
						Rev A		
						Scale 1:100 @ A3		
						Date		
						30/05/11		

