





Door:
Alluminium frames with
6.4or4-16-4 double glazing
Low-E argon filled
Colour dark grey

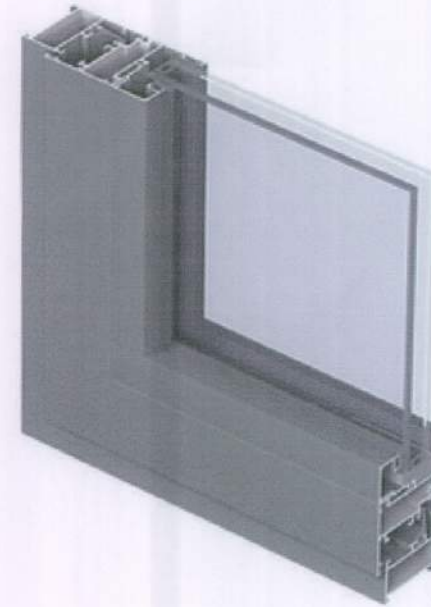

Windows and curtain wall:
Themally broken alluminium frames
with 6.4or4-16-4 double glazing
Low-E argon filled. Colour dark grey

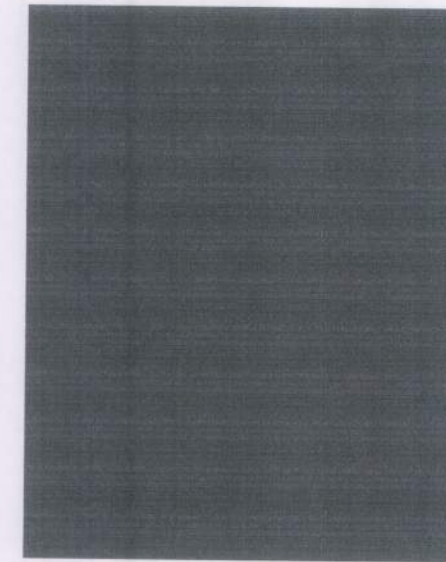


Roof:
Single ply membrane
Colour dark grey



Render: Weber.tene SG H A211



Brick: West Hoathly Medium Multi Stock

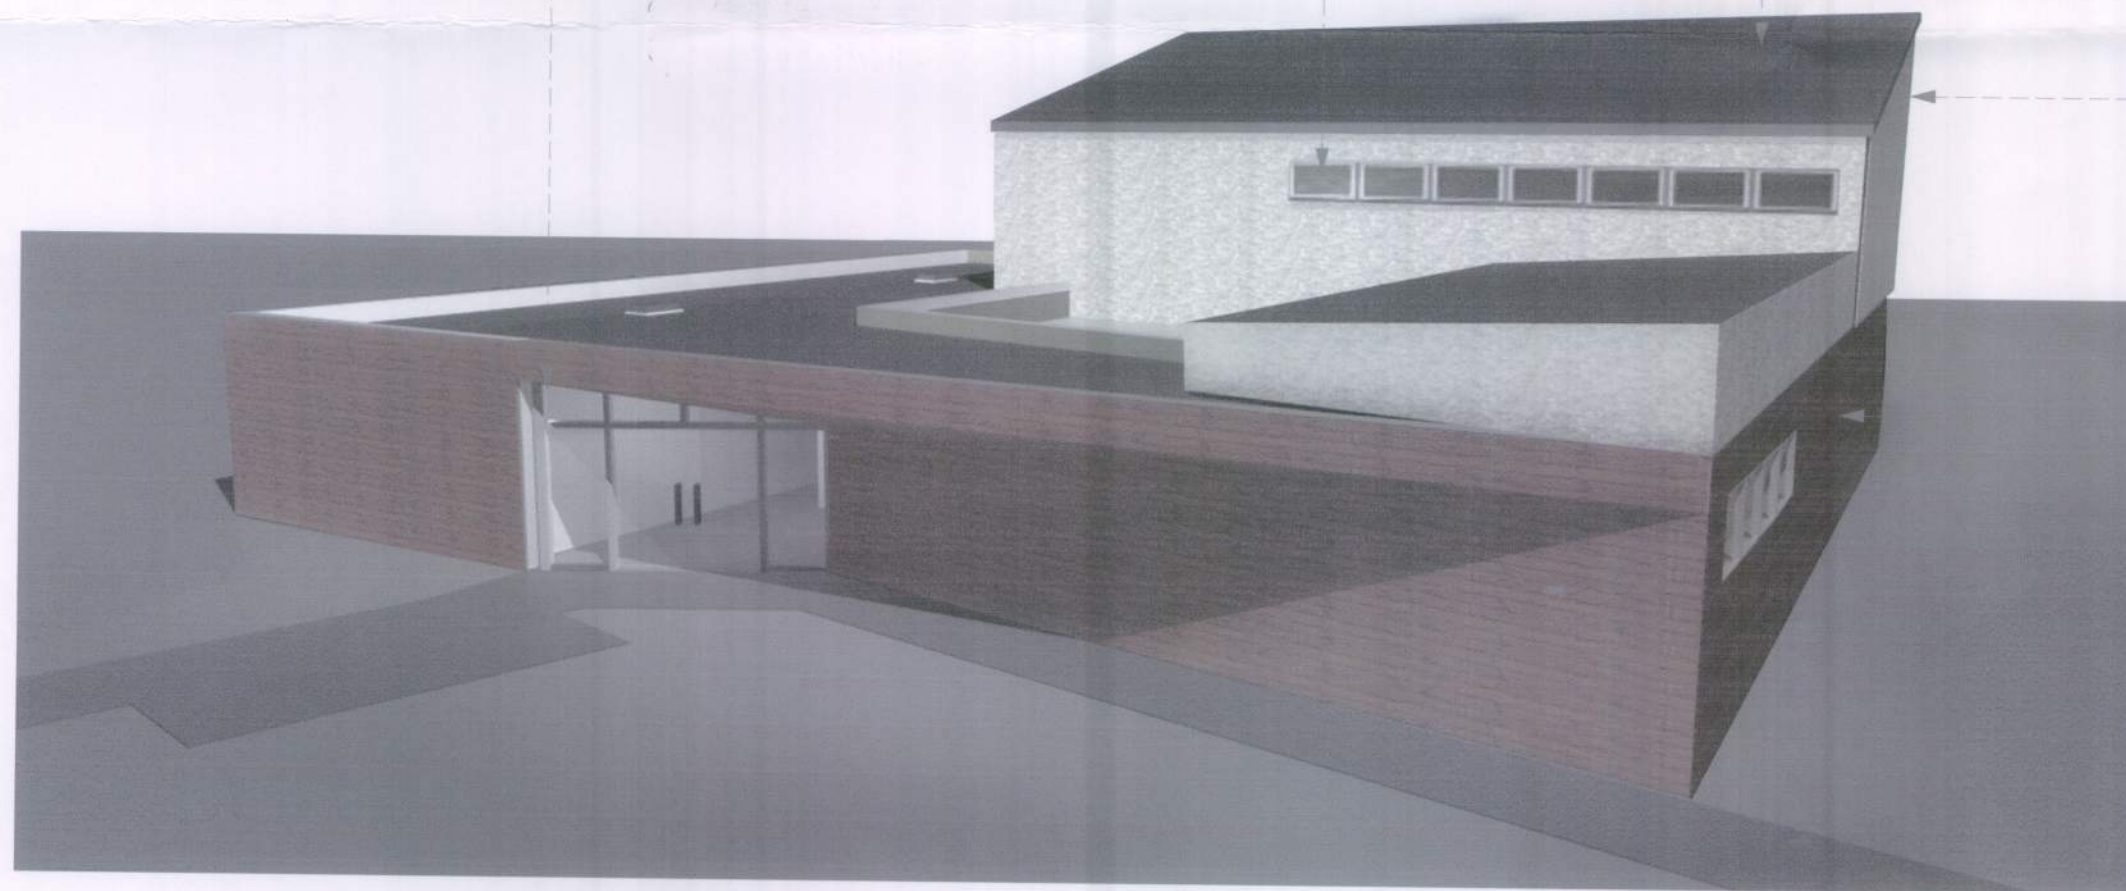

3D view NTS



Timber cladding: Thermowood T&G

Rev	Date	By	Revision Notes	Chkd	Client	Littlehampton			
A	12/12/11	EM	Detailed planning submission		Job Title	Southfields recreation ground			By TH
					Drawing Title	Materials			Chkd SF
					Drawing Number	1051 (GA) 07	Rev	A	Scale NTS
							Date	30/09/11	