


1/500 scale Plan

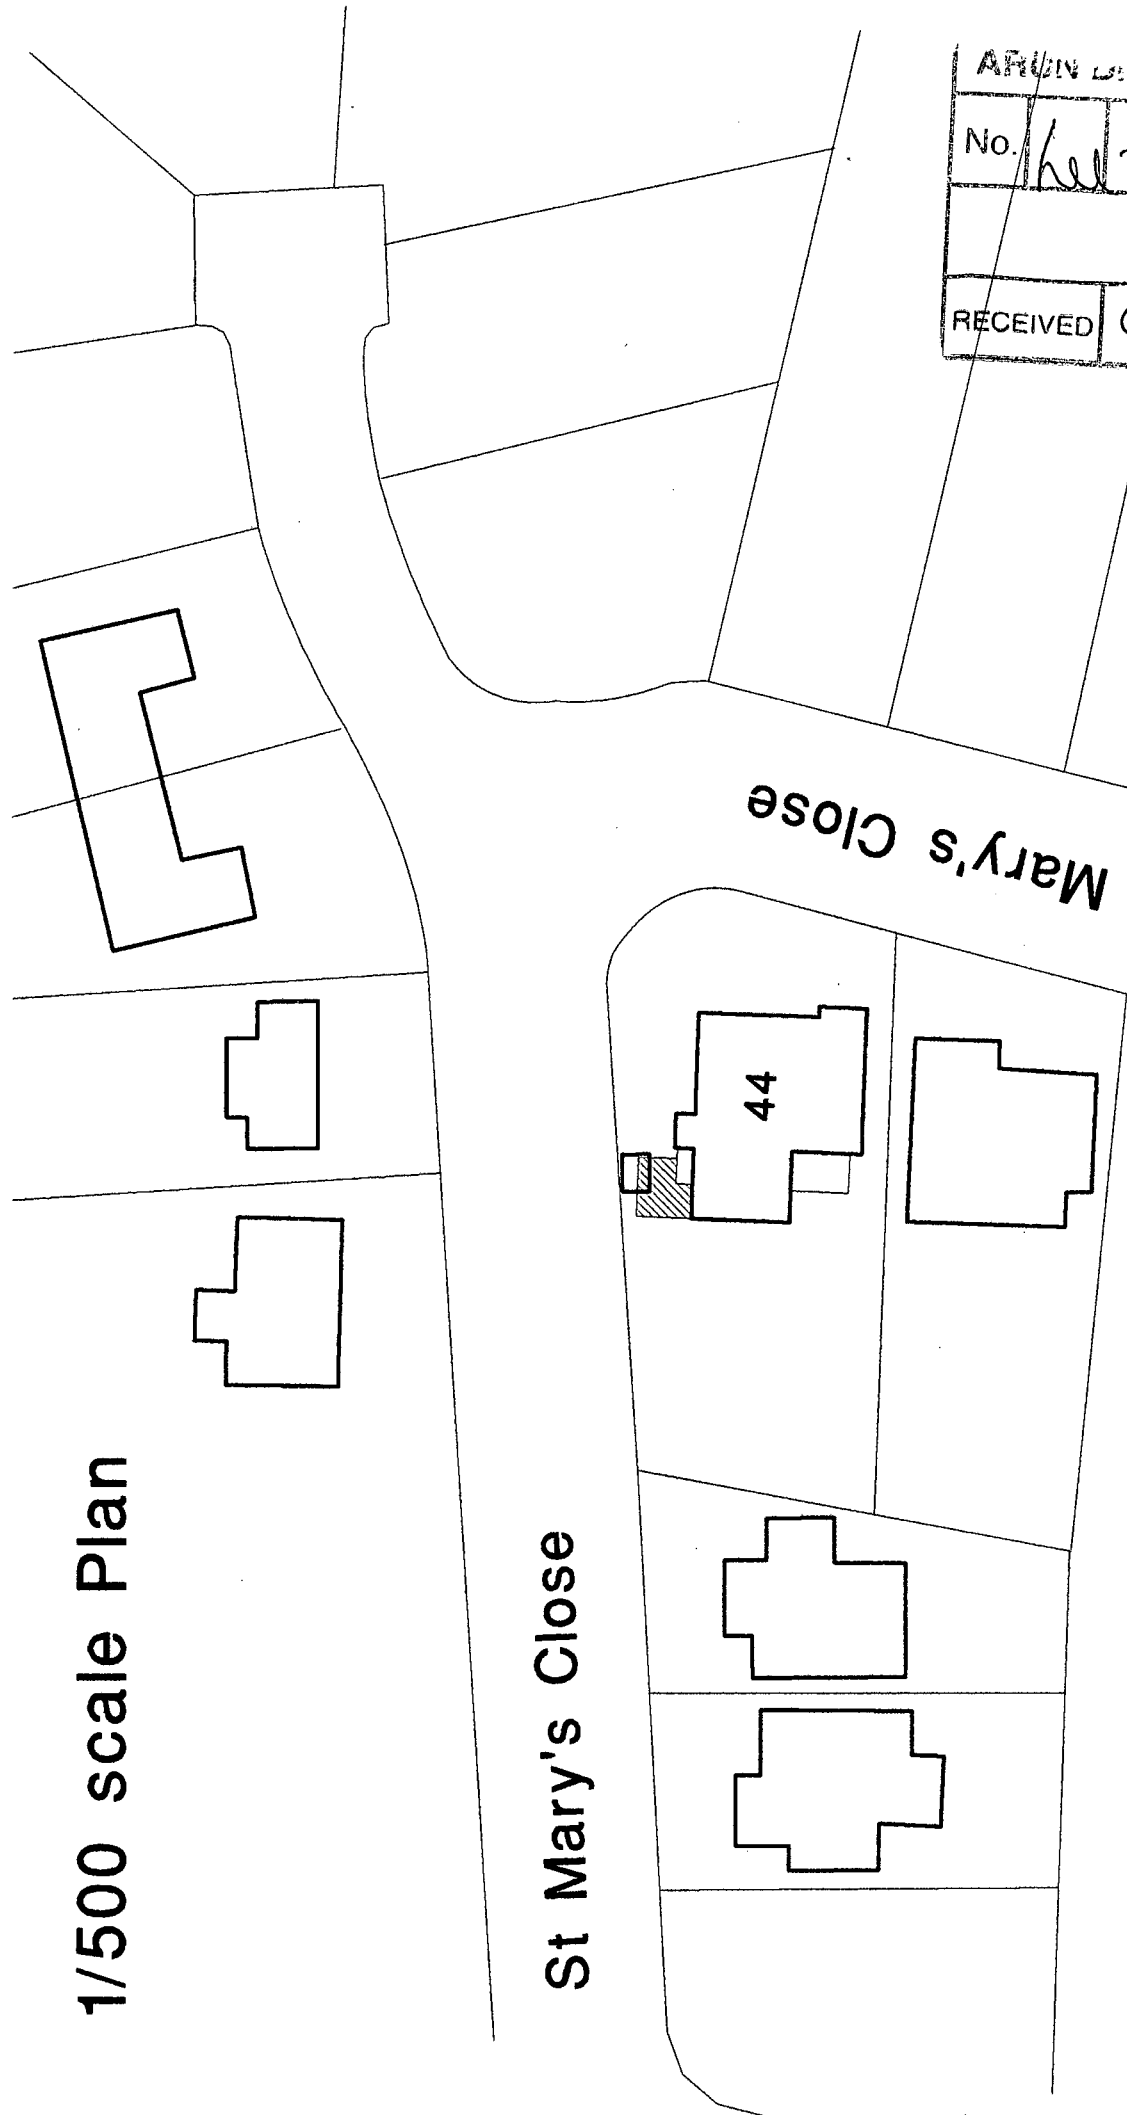

St Mary's Close

St Mary's Close

ARUN DISTRICT COUNCIL			
No.	LU/354/06		
RECEIVED	9/11/06.		

Proposed Kitchen Extension
at 44 St Mary's Close, Littlehampton
for Mrs L. Robertson