





STREET ELEVATION as existing

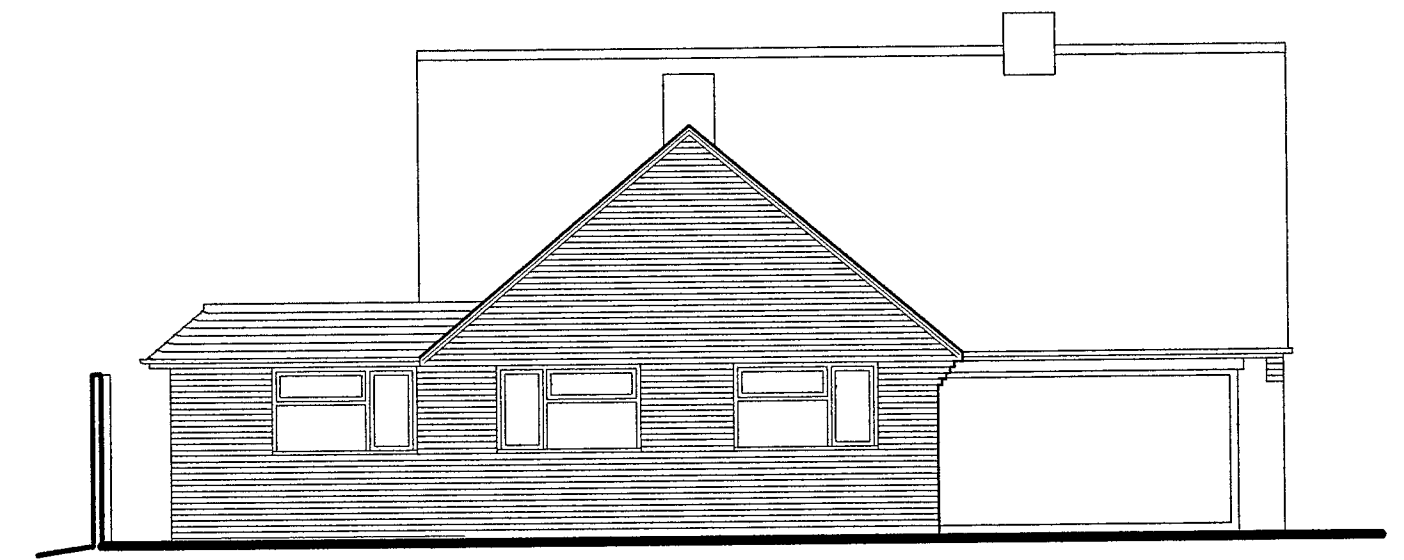


STREET ELEVATION as proposed




NORTH ELEVATION as existing

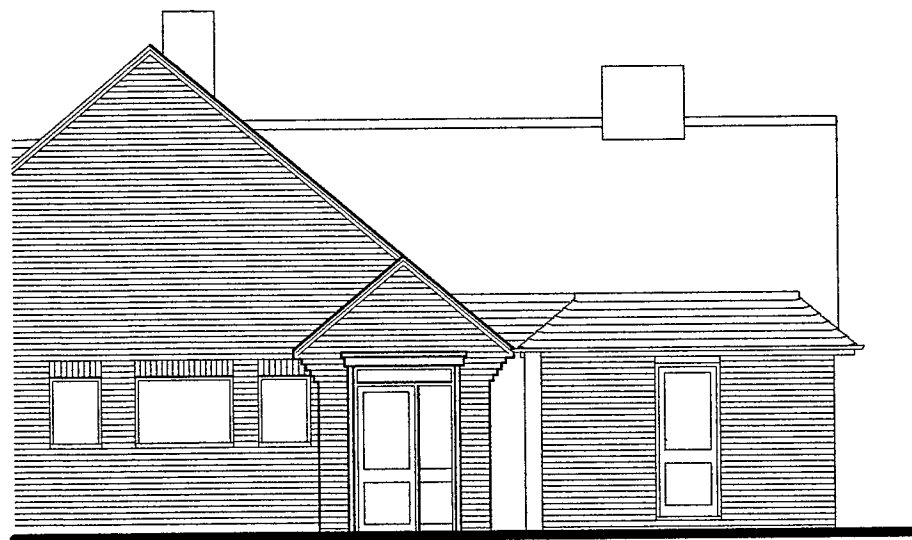



PROPOSED NORTH ELEVATION

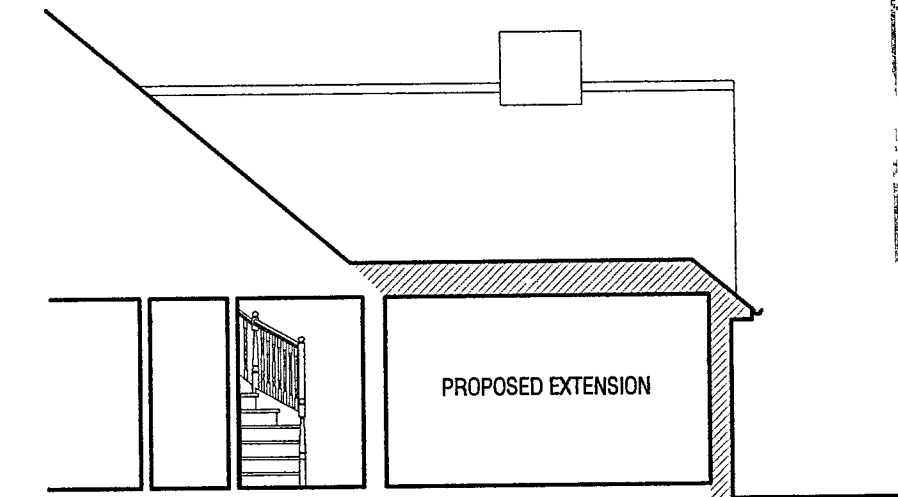


SECTION facing South

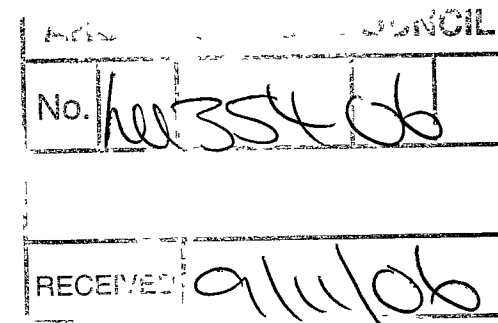


Boundary

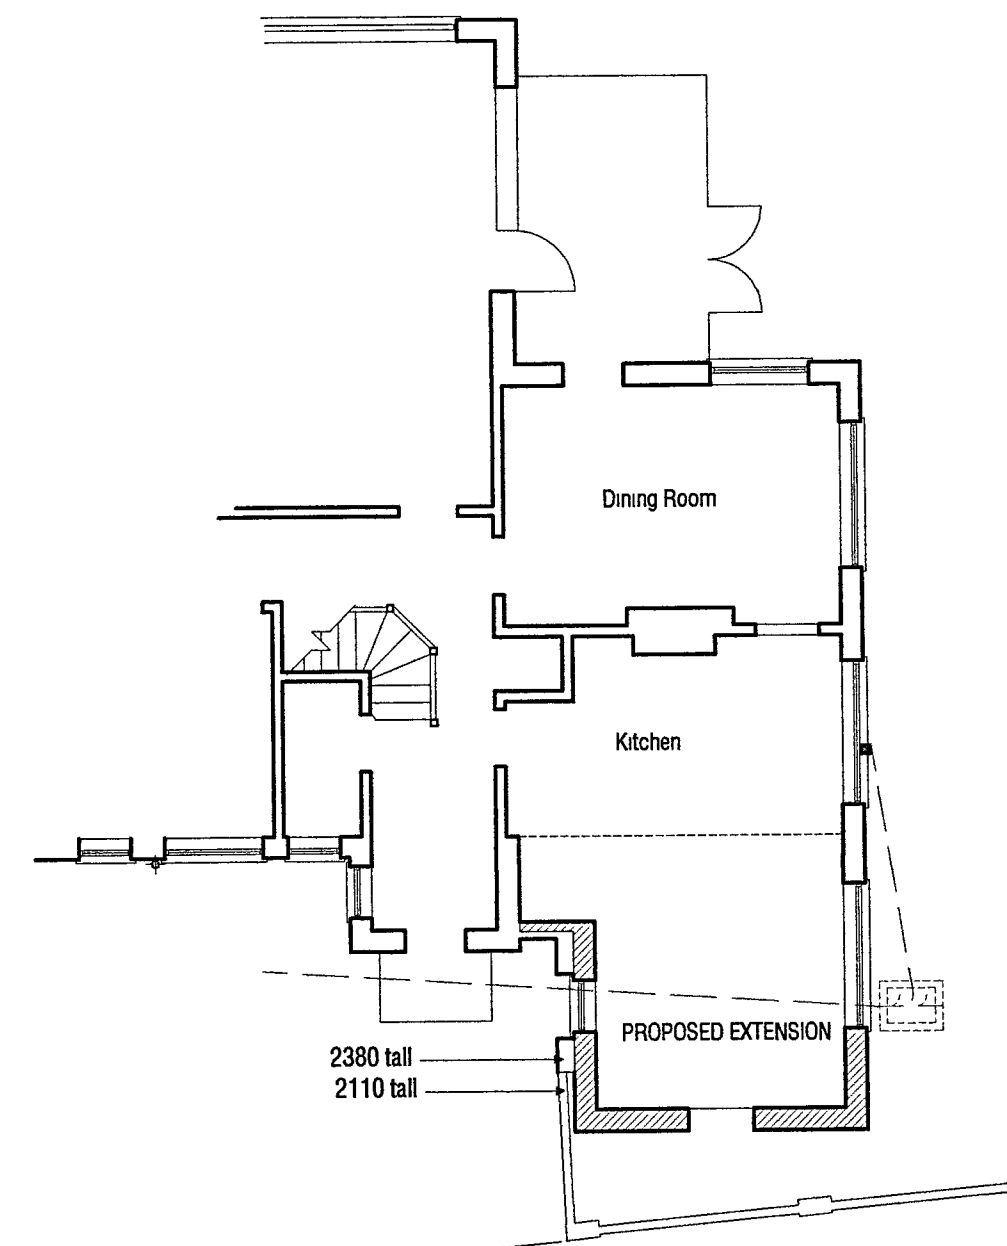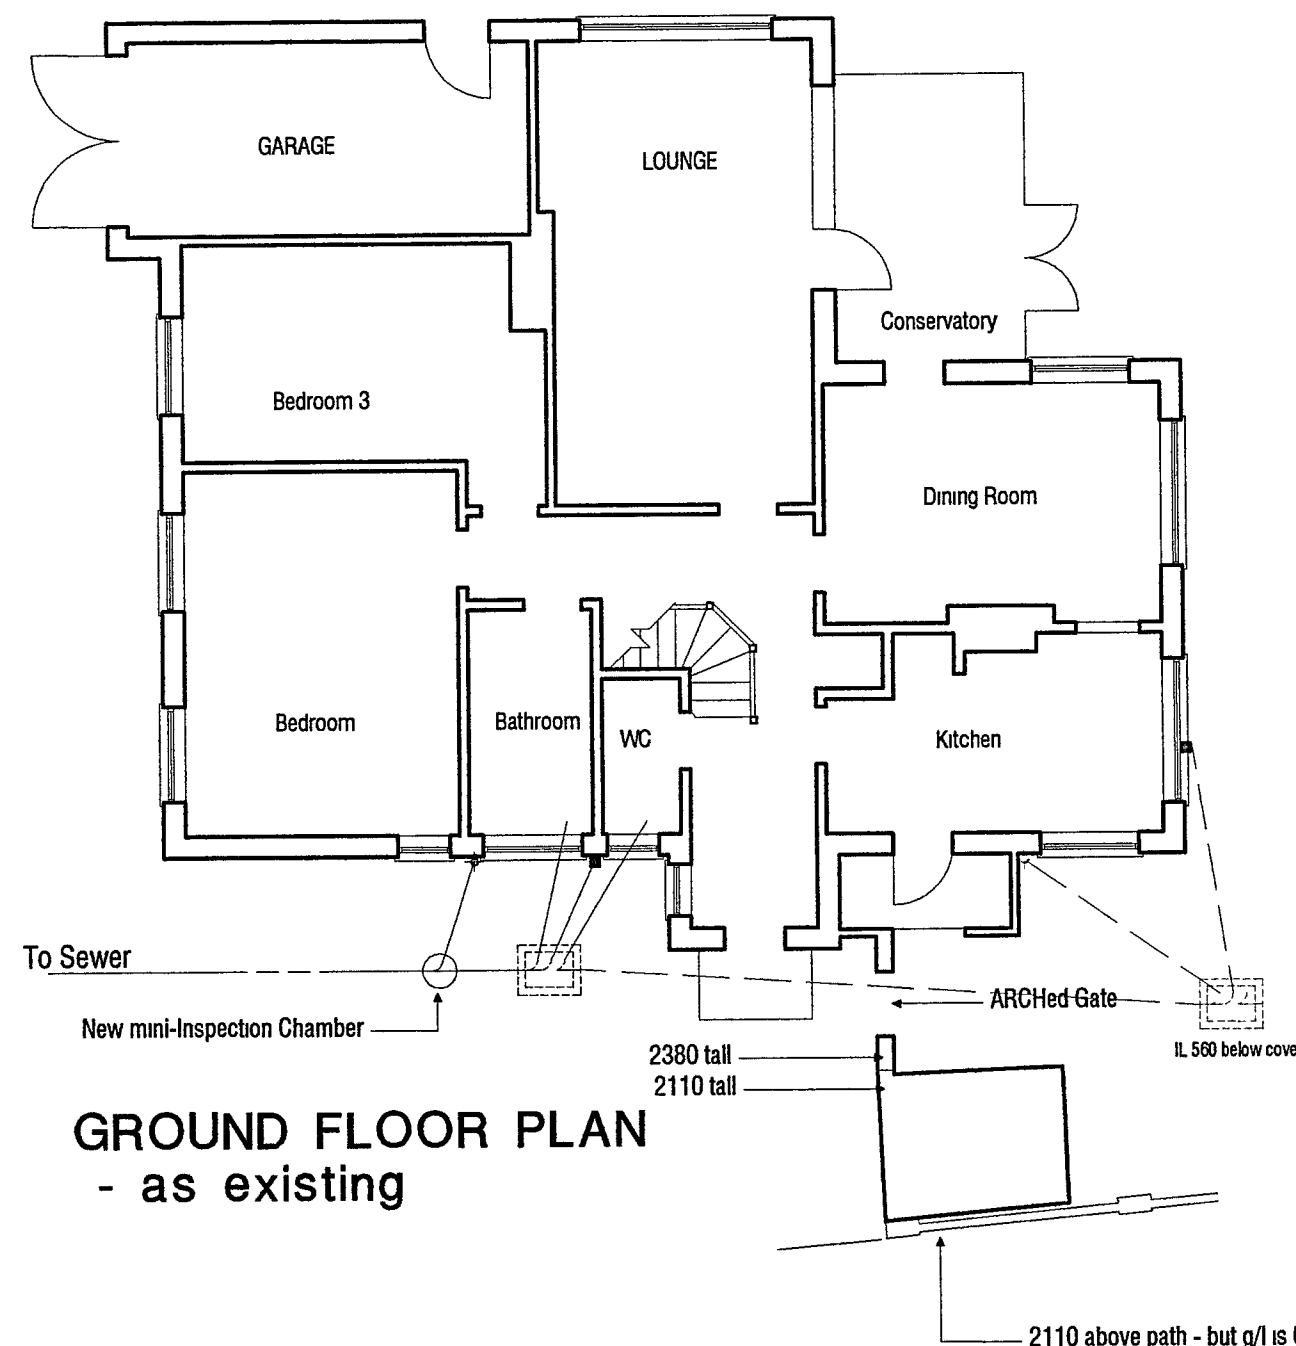

1/100 scale

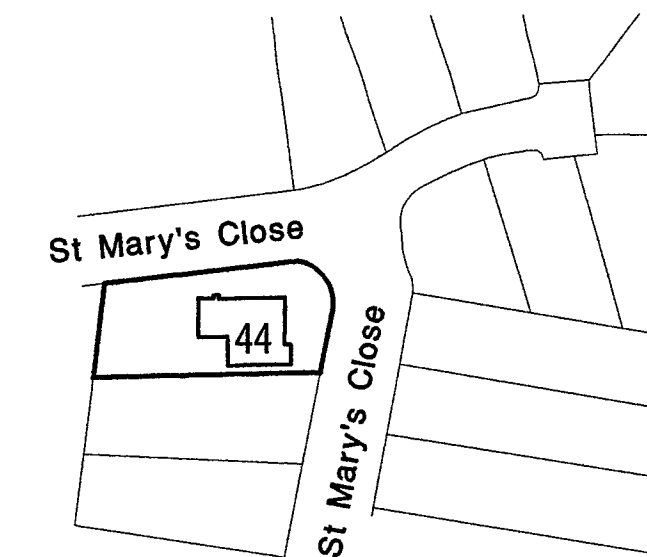

1/1250 scale
Location Plan

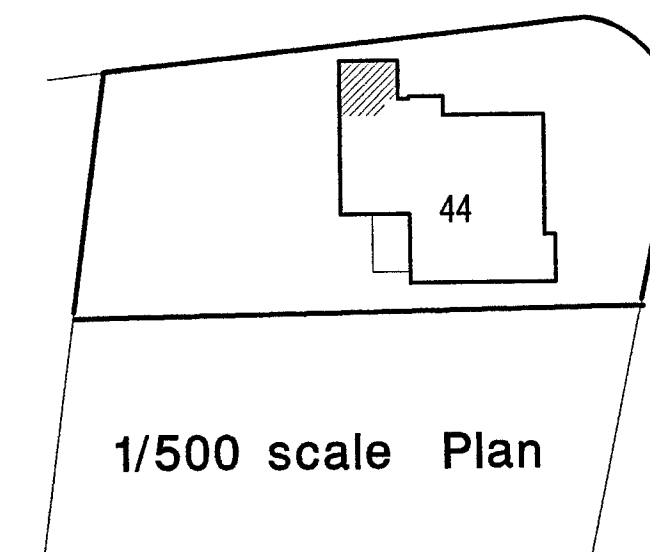

1/500 scale Plan

44 St Mary's Close, Littlehampton for Mrs L.Robertson