


1/100 scale

ARUN DISTRICT COUNCIL	
No.	hel 35406
RECEIVED 1/12/06	

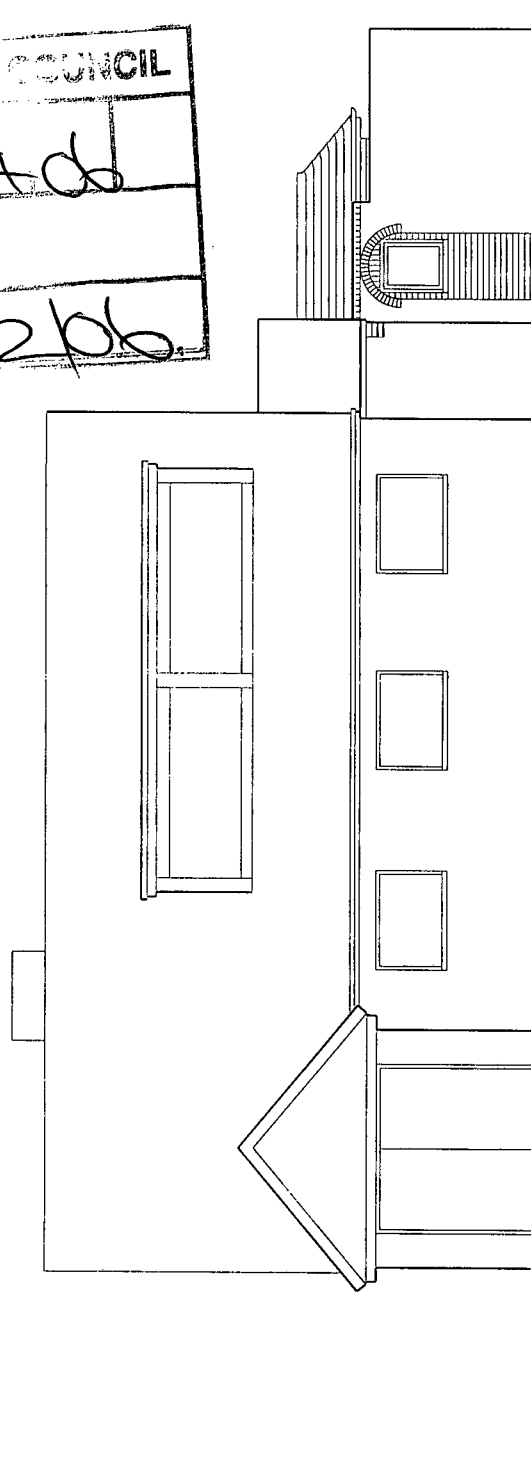

PROPOSED EAST ELEVATION

44 St Mary's Close, Littlehampton for Mrs L.Robertson