


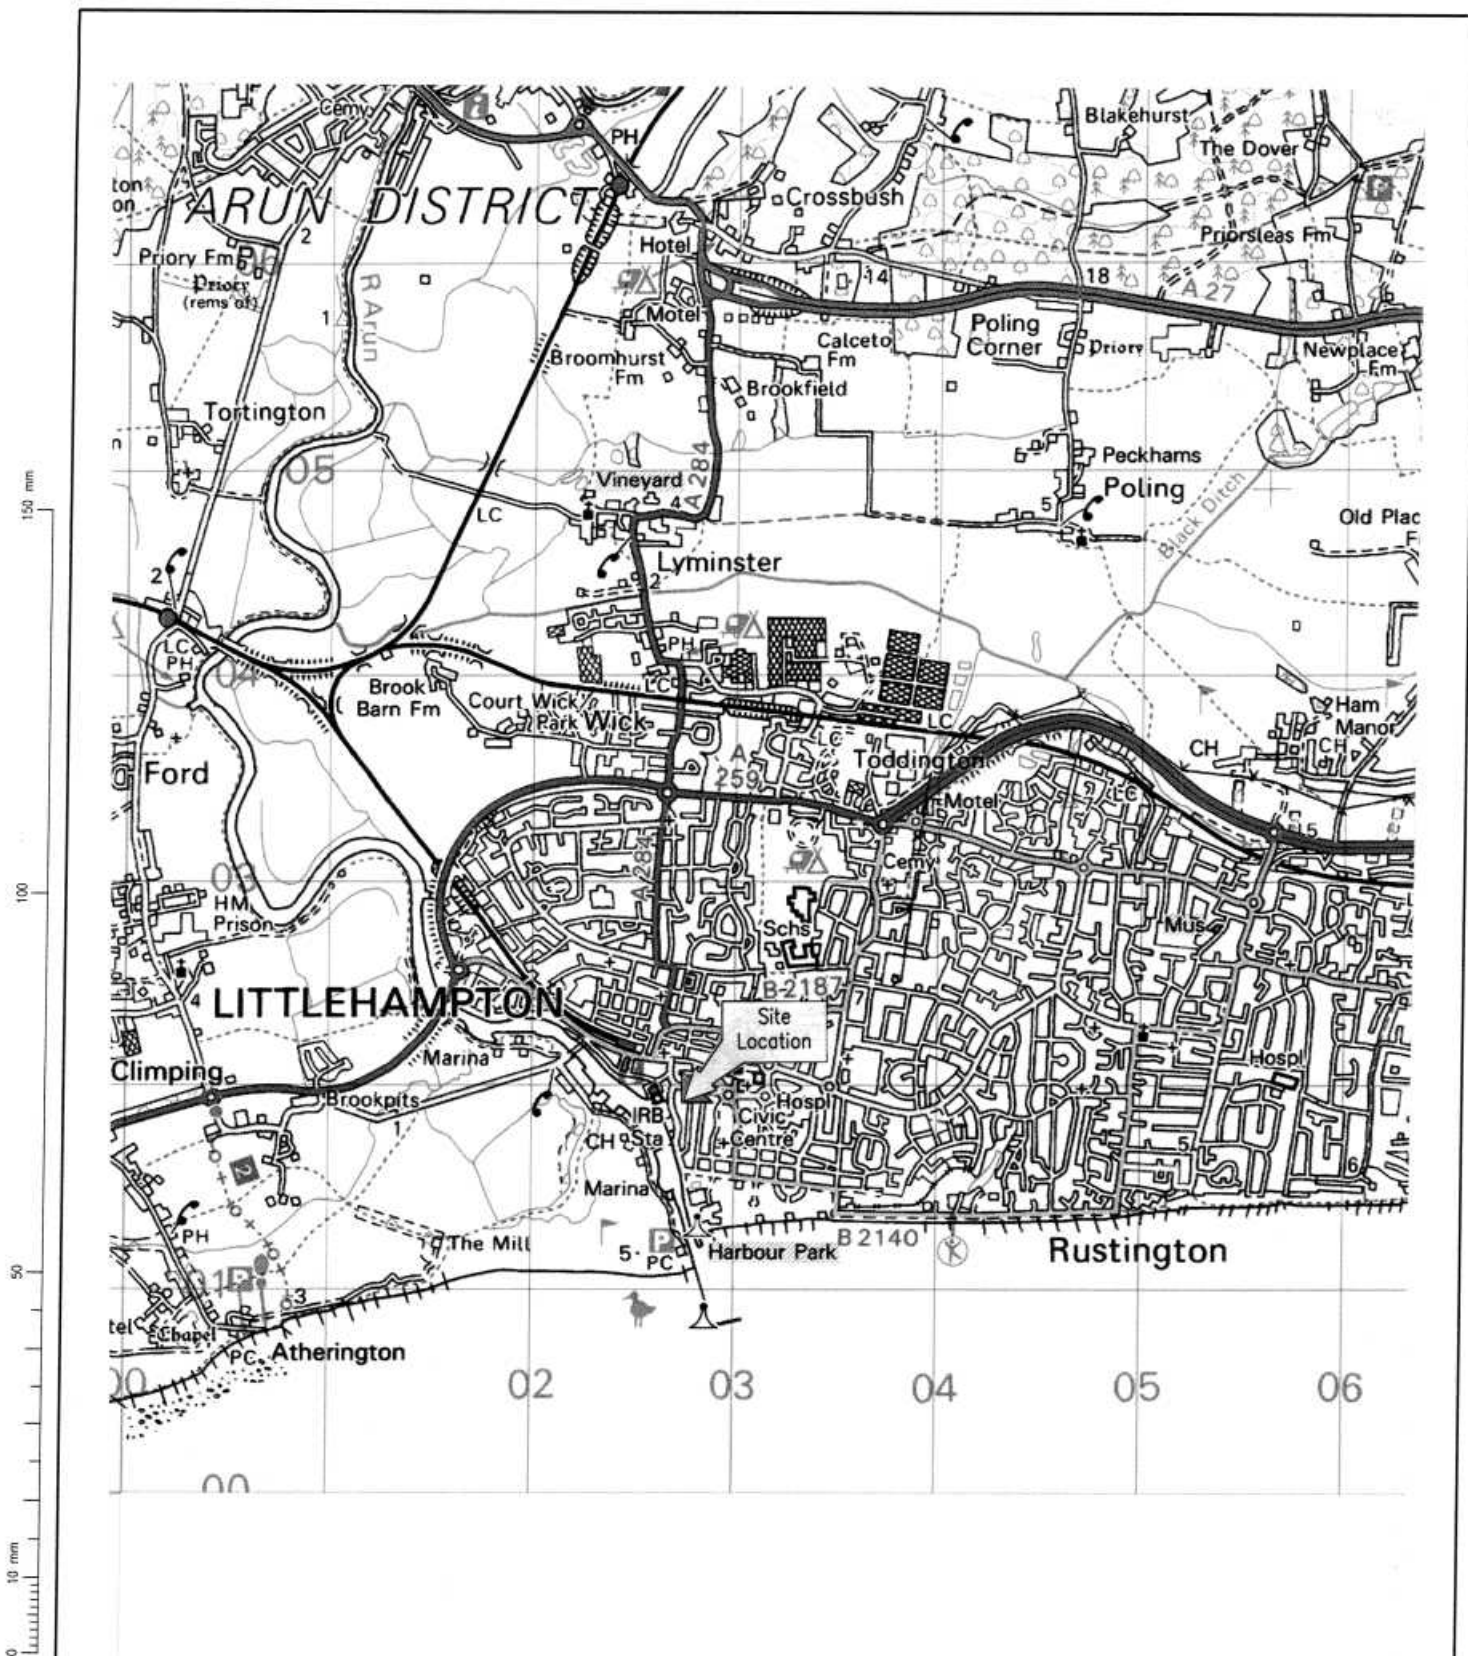

	BY	CHECKED	DATE
DESIGN	C.Charlton	CB	21.08.2008
DRAWN	C.Charlton	CB	21.08.2008
APPROVED			3/4/8
This drawing and its contents are the property of Opus International Consultants Limited. Any unauthorised employment or reproduction, in full or in part, is forbidden.			

OPUS JOYNES PIKE

Birmingham
Office

Suite 3, 3800 Parkside
Birmingham Business Park
Birmingham
B37 7YG

Tel: 0121 329 1560
Fax: 0121 788 0757

TITLE

Pier Road, Littlehampton

Site Location Plan

STATUS

For Information

FILE

J-BK093

SCALE

1:50,000

PLOT DATE

21.08.2008

DRAWING NUMBER

J-BK093/501

REVISION

—