


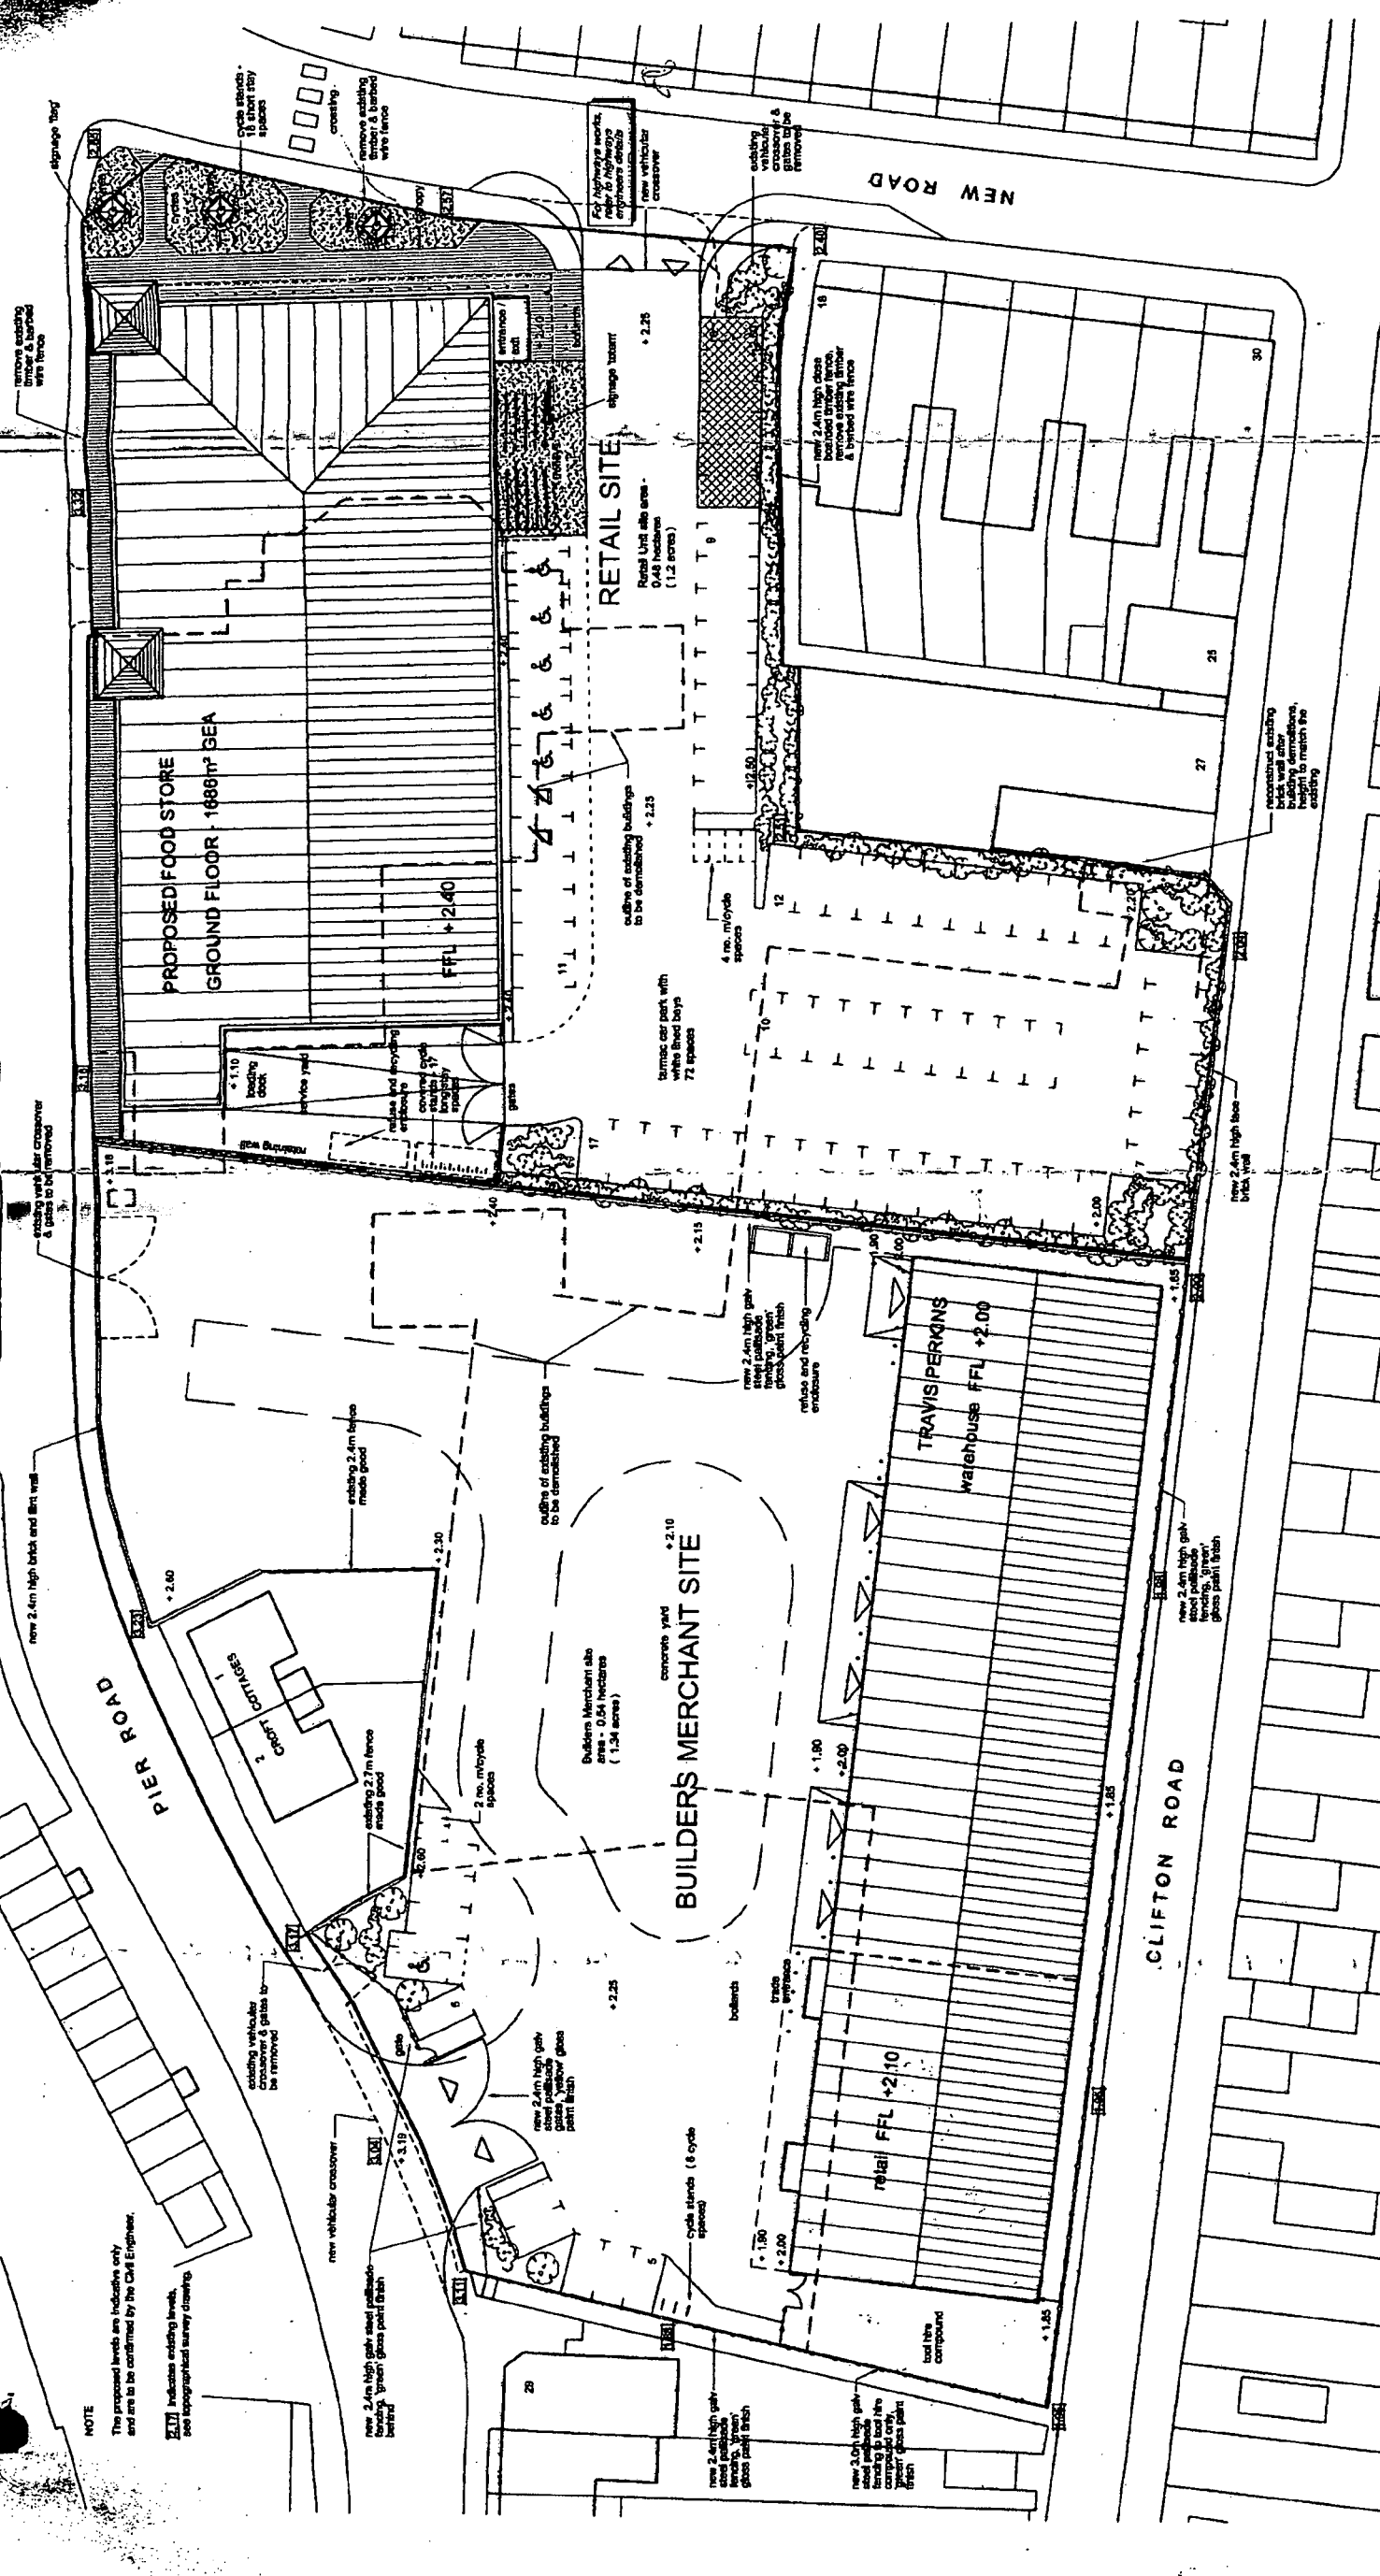

Travis Perkins

PROPOSED REDEVELOPMENT OF TRAVIS PERKINS
PIER ROAD, LITTLEHAMPTON

PROPOSED SITE LAYOUT

DATE: MAR 08
DRAWN BY: 07181 - L01.03
CHECKED BY: E
APPROVED BY: B

1:2500 @ A1, 1:500 @ A3
1:2500 @ A1, 1:500 @ A3
1:2500 @ A1, 1:500 @ A3
1:2500 @ A1, 1:500 @ A3

ARUN DISTRICT COUNCIL

No. LU 175 08

SUBSTITUTION

Received 31-10-08

SCHEDULE OF GROSS EXTERNAL AREAS

	ground floor	mezzanine floor	total
BUILDERS MERCHANT	1,503	482	1,985 m²
RETAIL UNIT	1,688	-	1,688 m²
total GEA			3,673 m² (39,514 ft²)

NOTE
The proposed levels are indicative only and are to be confirmed by the Civil Engineer.
ZLV indicates existing levels.
See topographical survey drawing.