


CAB/J-BK093 (R002b)
Geo-Environmental Investigation
Pier Road, Littlehampton

DRAWINGS

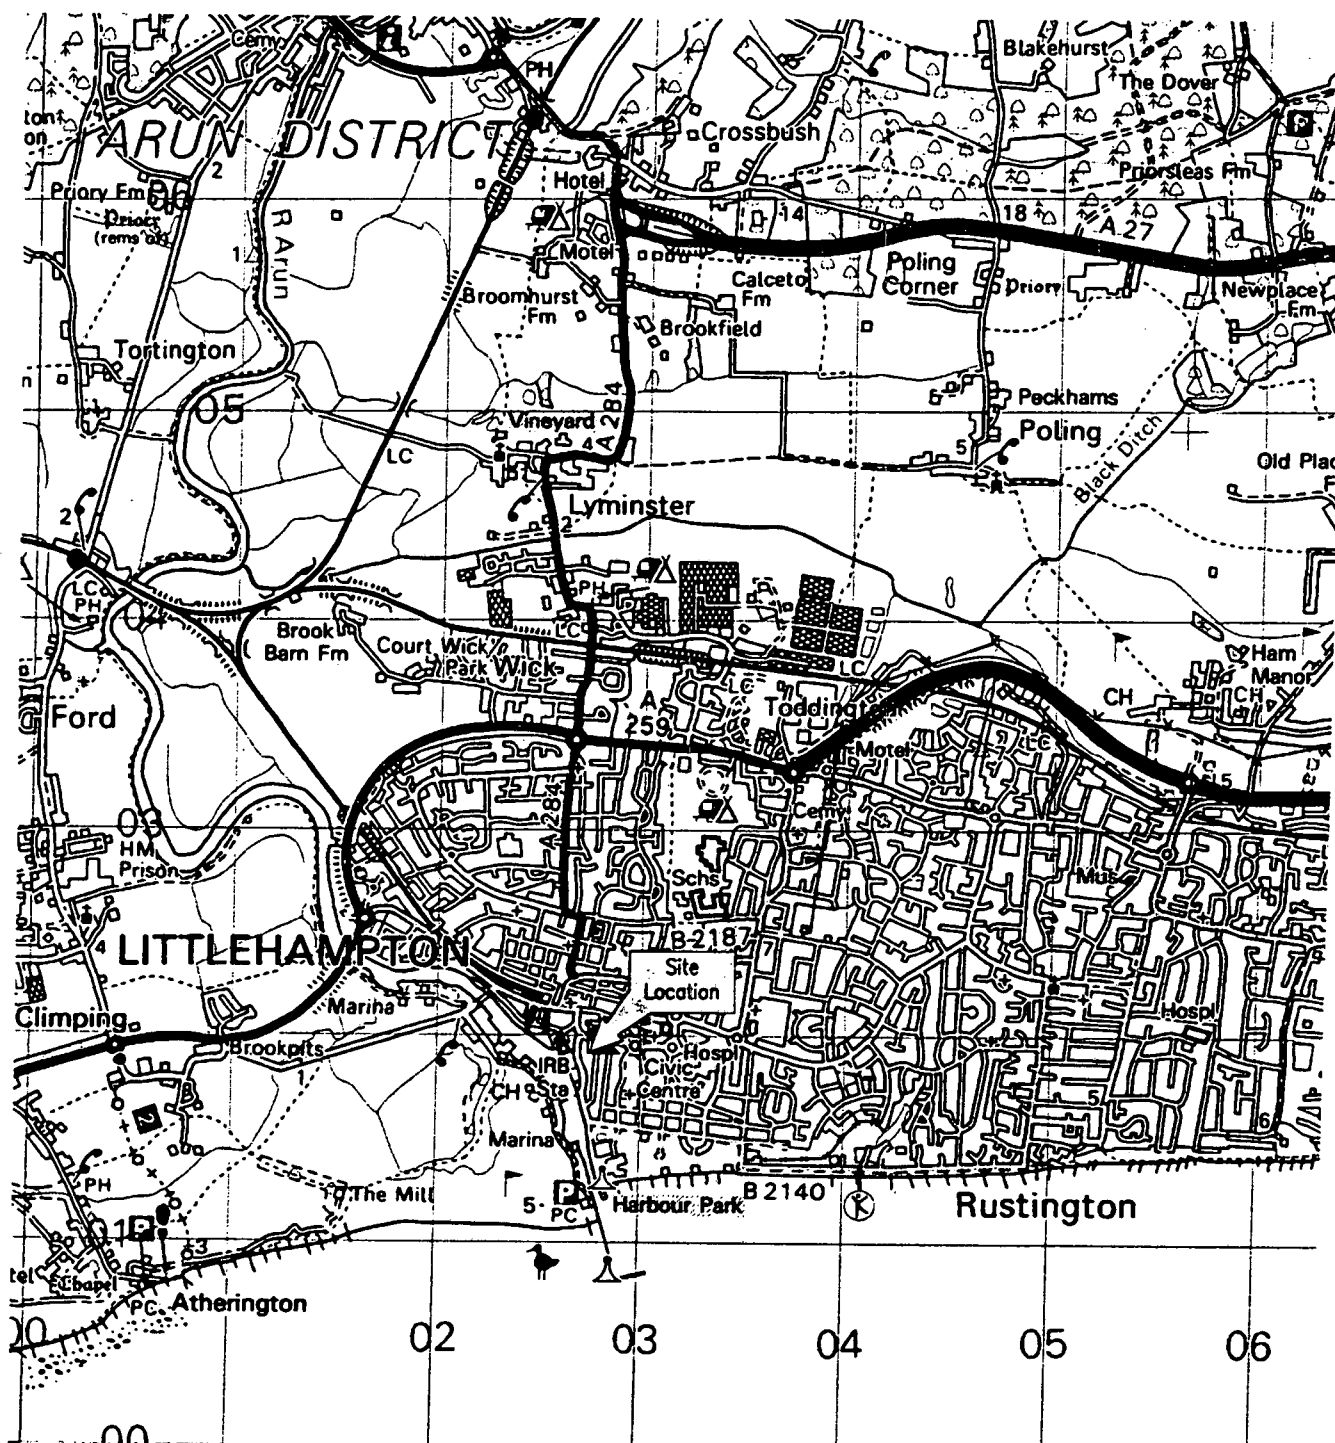


BY	CHECKED	DATE
DESIGN	C.Chartton	21.08.2008
DRAWN	C.Chartton	21.08.2008
APPROVED	<i>[Signature]</i>	3/9/8

This drawing and its contents are the property of Opus International Consultants Limited. Any unauthorised employment or reproduction, in full or in part, is forbidden.

OPUS JOYNES PIKE

Suite 3, 3800 Parkside
Birmingham Business Park
Birmingham B37 7YG
Birmingham Office
Tel: 0121 329 1560
Fax: 0121 788 0757

TITLE Pier Road, Littlehampton			
Site Location Plan			
STATUS For Information	FILE J-BK093		
SCALE 1:50,000	PLDT DATE 21.08.2008	DRAWING NUMBER J-BK093/501	REVISION -

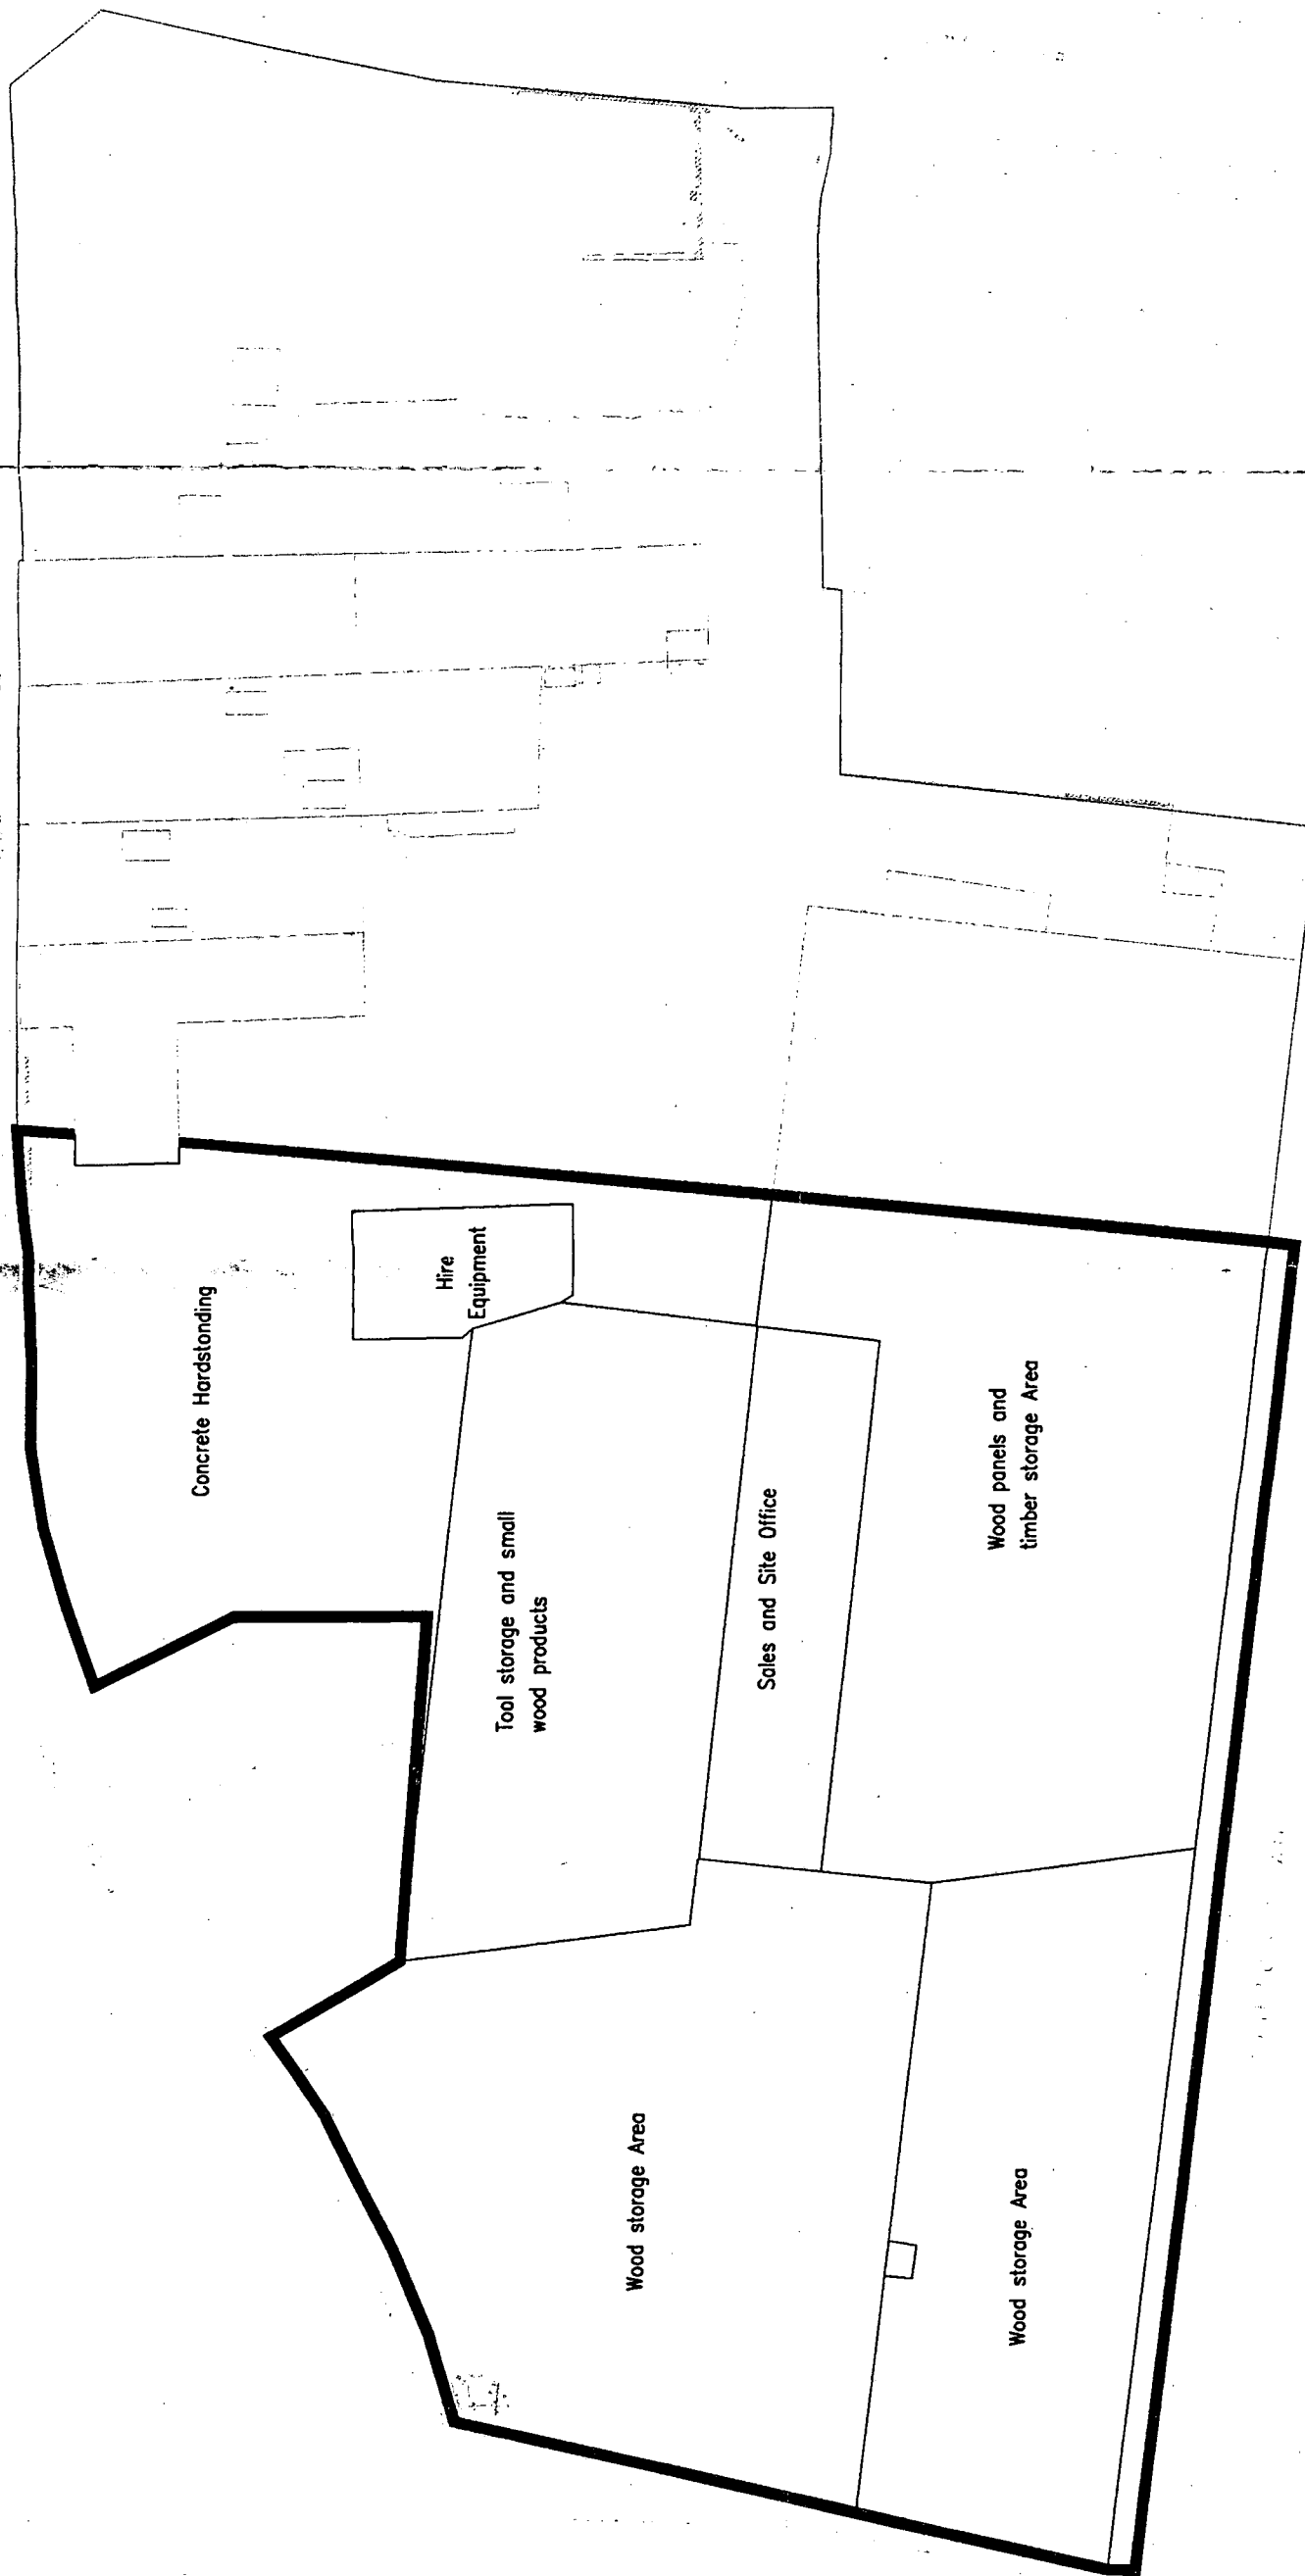

CLIENT	Lidl UK GmbH		
TITLE	Pier Road, Littlehampton		
DRAWING DETAIL	Key Site Features Plan		
STATUS	FOR INFORMATION		
SCALE	NTS	PLOT DATE	02.09.2008
		DRAWING NUMBER	J-BK003/502B
		REVISION	

OPUS JOYNES PIKE

**Suite 3, 3800 Parkside
Birmingham Business Park**

Birmingham

837 716

Tot 0121 329 1560

Fax 0121 788 0757

[illegible]


This drawing and its contents are the property of Opus International Consultants Limited. Any unauthorised employment or reproduction, in full or in part, is forbidden.



CLIENT	Lidl UK GmbH	
TITLE	Pier Road, Littlehampton	
DRAWING DETAIL		
Exploratory Hole Location Plan		
STATUS	FOR INFORMATION	
SCALE	PLAT DATE	DRAWING NUMBER
NTS	02.09.2008	J-BK093/5038
		REVISION

OPUS JOYNES PIKE

**Suite 3, 3800 Portside
Birmingham Business Park**

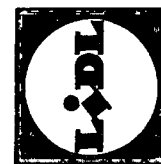Tel: 0121 329 1560
Fax: 0121 788 0757[illegible]