


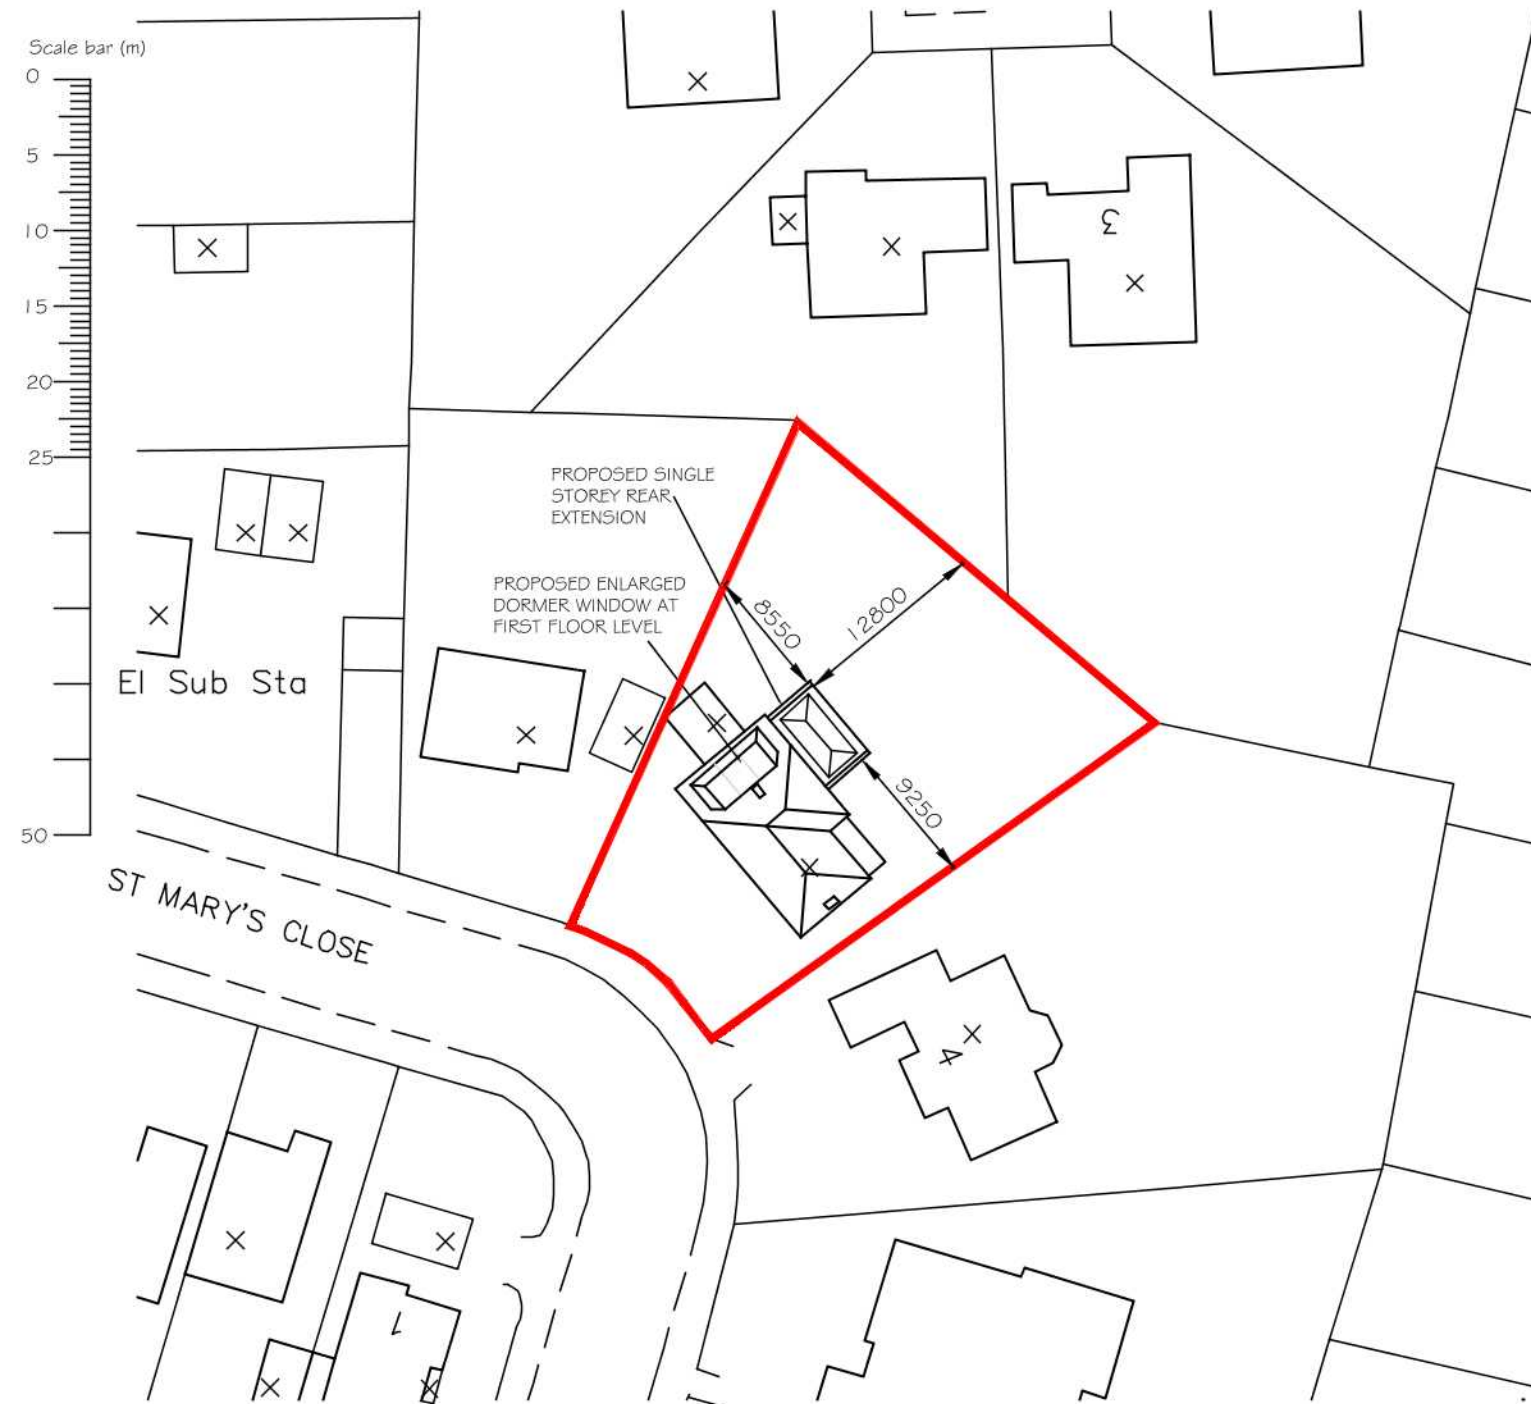

SITE LAYOUT PLAN 1:500



SITE LOCATION PLAN 1:1250

NOTES
WRITTEN DIMENSIONS TO BE TAKEN IN PREFERENCE TO SCALE, AND ARE TO BE CHECKED ON SITE PRIOR TO COMMENCING WORK
THIS DRAWING IS TO BE READ IN CONJUNCTION WITH ALL OTHER DOCUMENTS RELATING TO THIS PROJECT.
ANY DISCREPANCIES ARE TO BE REFERRED IMMEDIATELY TO THE PROJECT DESIGNER.
THIS DRAWING IS COPYRIGHT, AND SHOULD NOT BE USED OR REPRODUCED WITHOUT PERMISSION.
IT IS THE CONTRACTOR'S RESPONSIBILITY TO ENSURE COMPLIANCE WITH THE BUILDING REGULATIONS.
ARUN DISTRICT COUNCIL LU/354/20/HH

REV	DESCRIPTION	DATE
A	DIMENSIONS ADDED TO BLOCK PLAN	30.12.20

PROJECT
6 ST MARYS CLOSE
LITTLEHAMPTON
WEST SUSSEX

SCALE	DRAWN BY	DATE
1:1250 / 1:500@A3	PLB	DEC 20
DWG NO	1015/04	REV. A

DRAWING TITLE
SITE LOCATION AND BLOCK PLANS

Unit 3b Woodhorn Business Centre
Woodhorn Lane
Oving Chichester
West Sussex PO20 2BX
Tel 01243 774764
www.sloaneandbrown.co.uk

CHARTERED BUILDING SURVEYORS
SLOANE & BROWN
ARCHITECTURAL SERVICES