
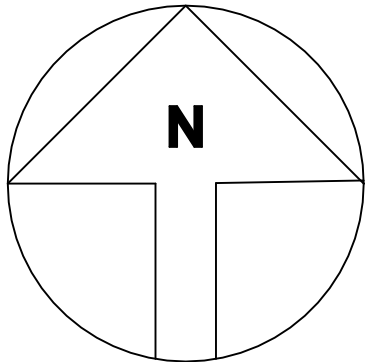


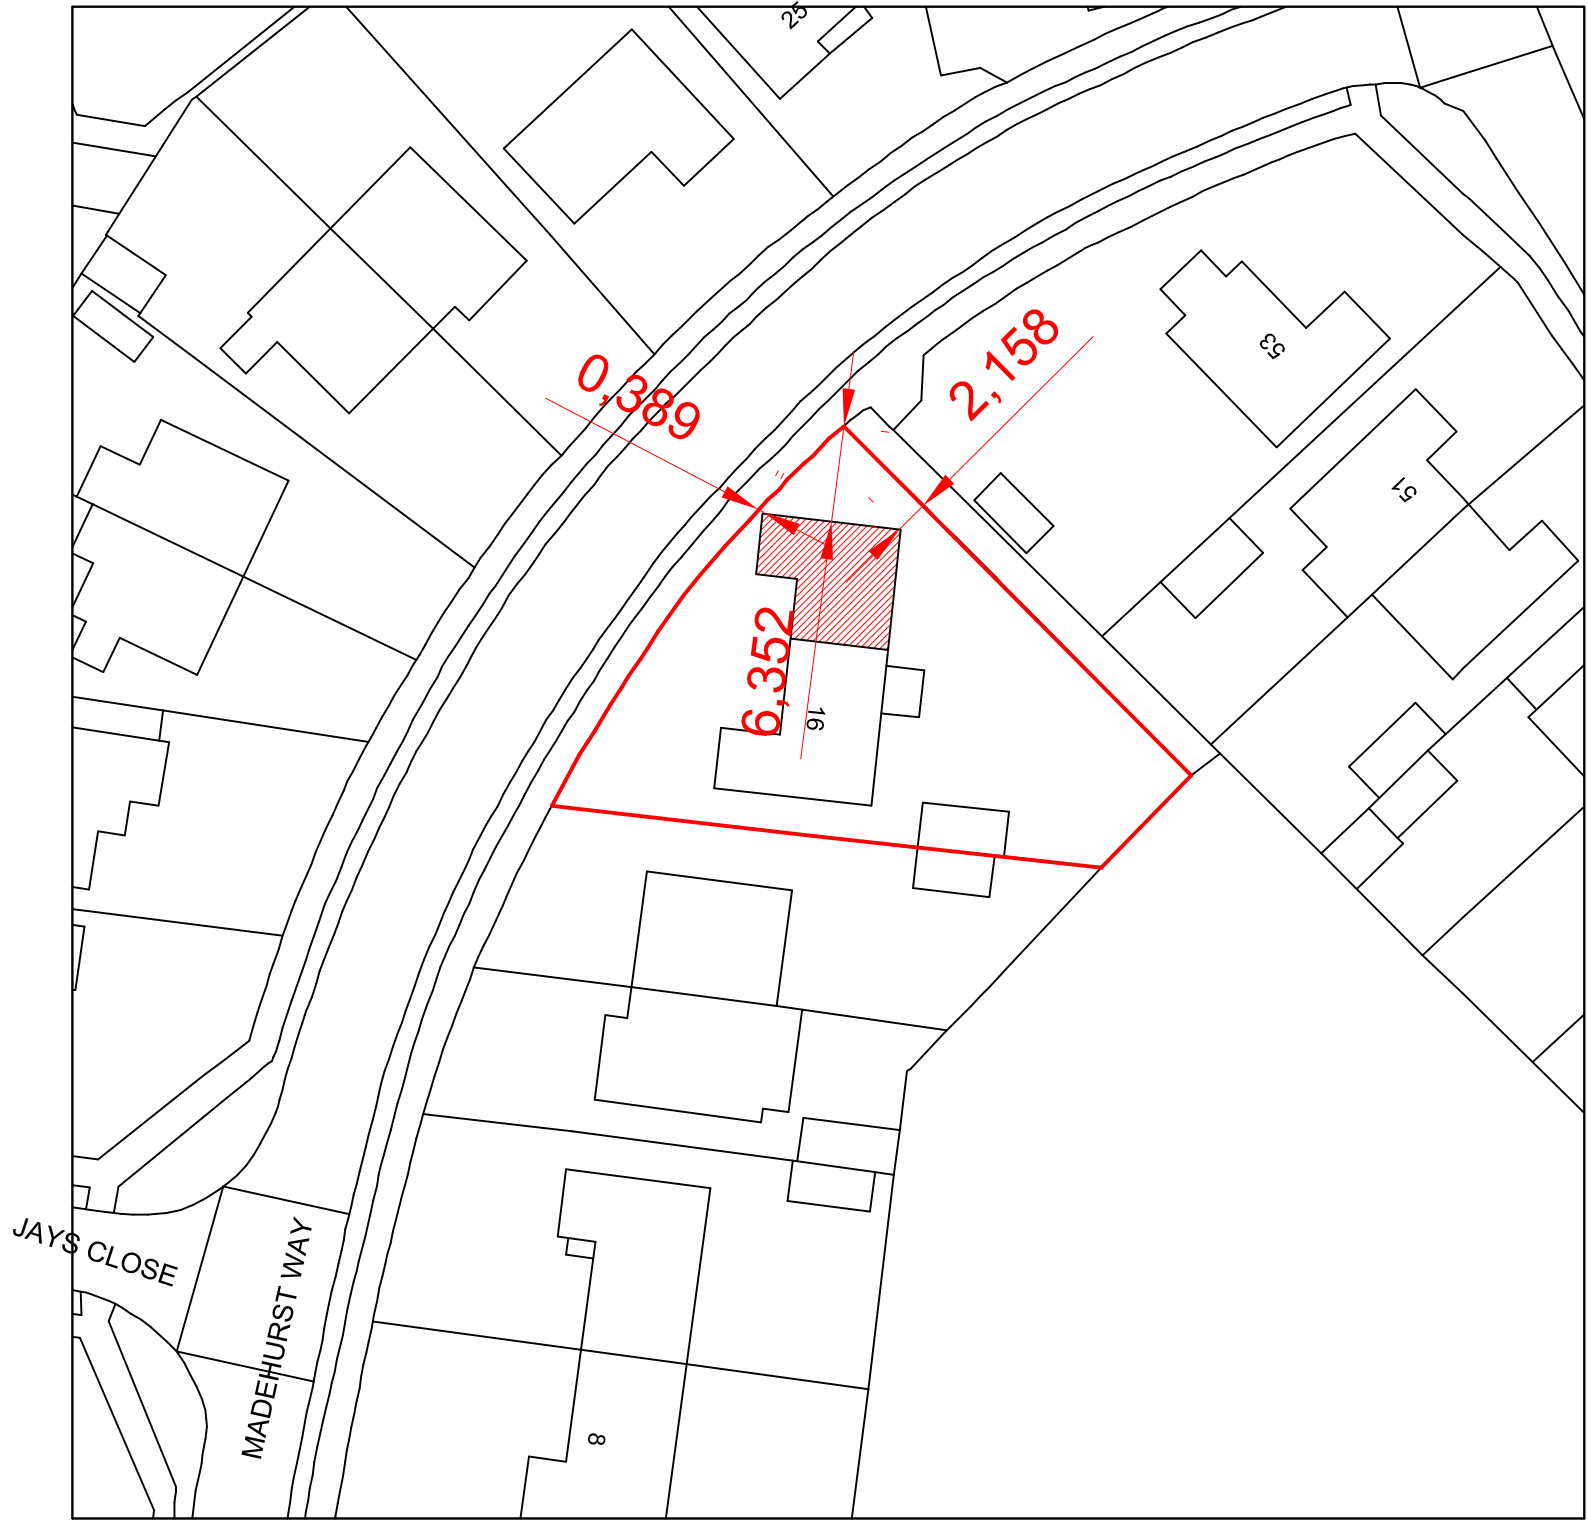

REVISIONS	
Notes 1. These are computerised drawings for the purposes of obtaining planning & building regulations approvals & are based on certain overall measurements. 2. Dimensions shown must not be relied upon and must be checked on site and verified prior to commencement of work. 3. Where applicable this drawing is to be read in conjunction with other consultants' drawings & calculations. 4. Do not scale from these drawings, except for planning purposes 5. Any Work undertaken prior to Planning and Building Regulations Approval is done so entirely at the Client/Contractors own risk © 2017 - T. Murray	
TIM MURRAY CBuildE MCABE BUILDING CONSULTANT 6 Middleton Court, Elmer Road Middleton - on - Sea West Sussex, PO22 6EH Tel: 01243 583676	
PROJECT DETAIL 16 MADEHURST WAY, LITTLEHAMPTON WEST SUSSEX , BN17 6HD	
EXTENSION FOR: CAROLYN CUDMORE	
DRAWING BLOCK PLAN DATE: OCTOBER 2017 DRAWN: T. Murray	SCALE 1/500
DRAWING: 17/46/3	REVISION: