


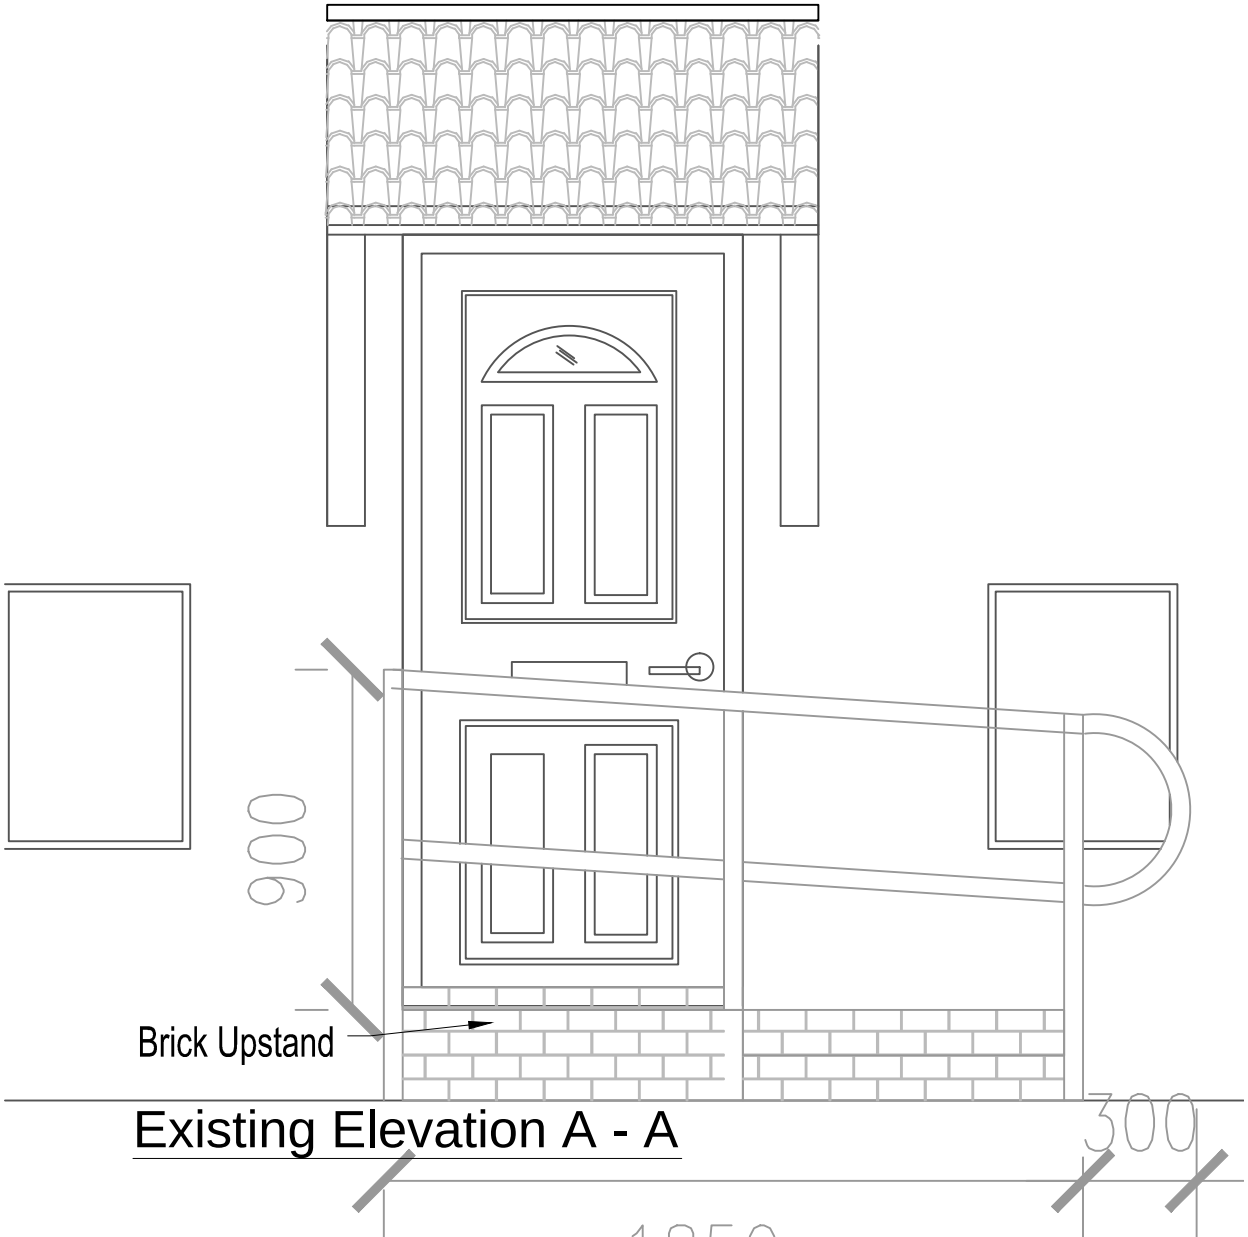


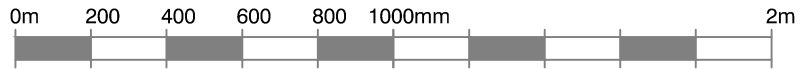


Existing Elevation A - A

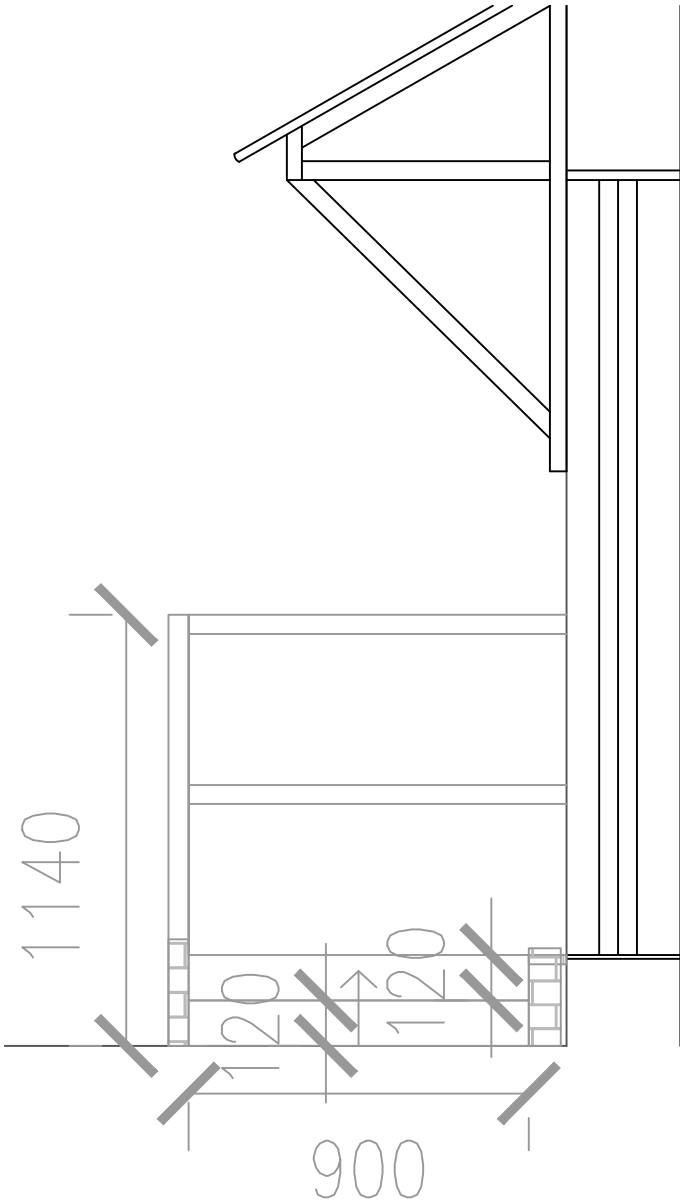

Side Elevation B

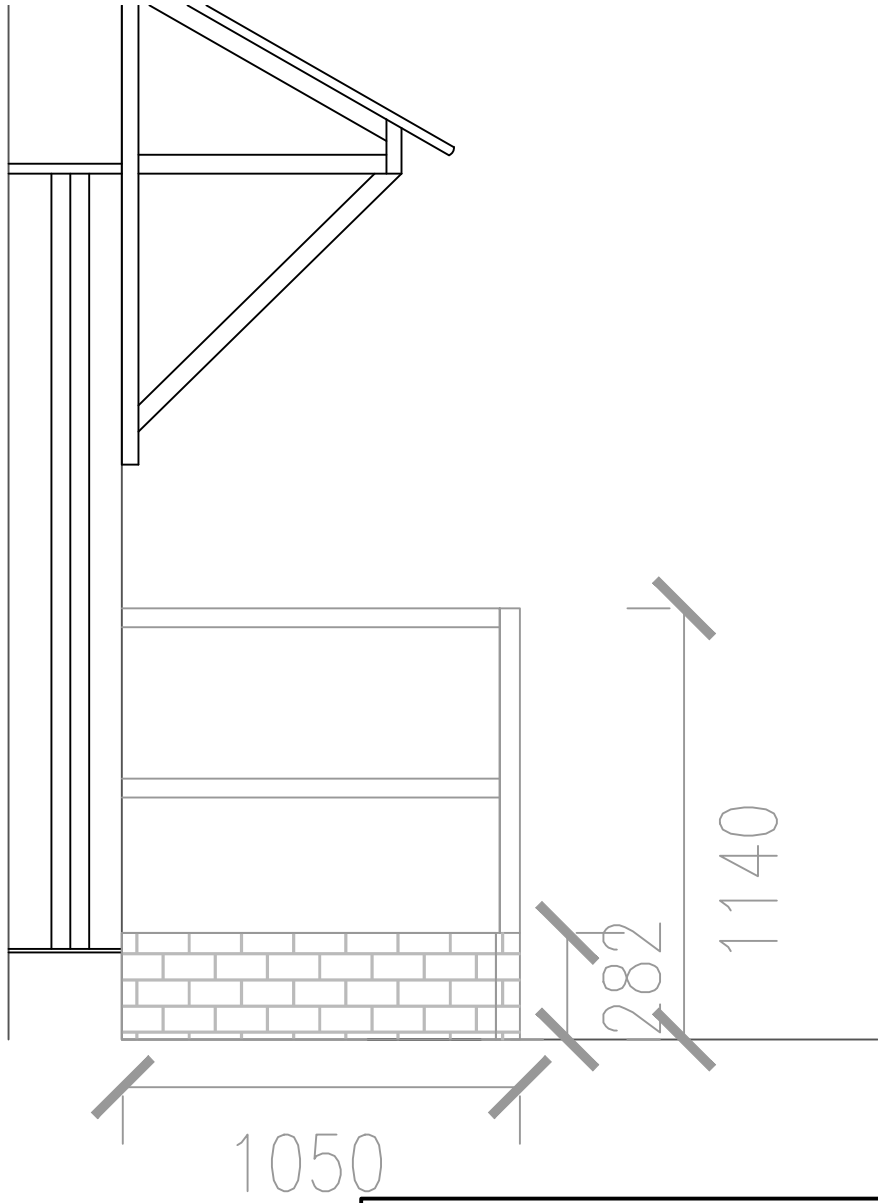

Side Elevation C

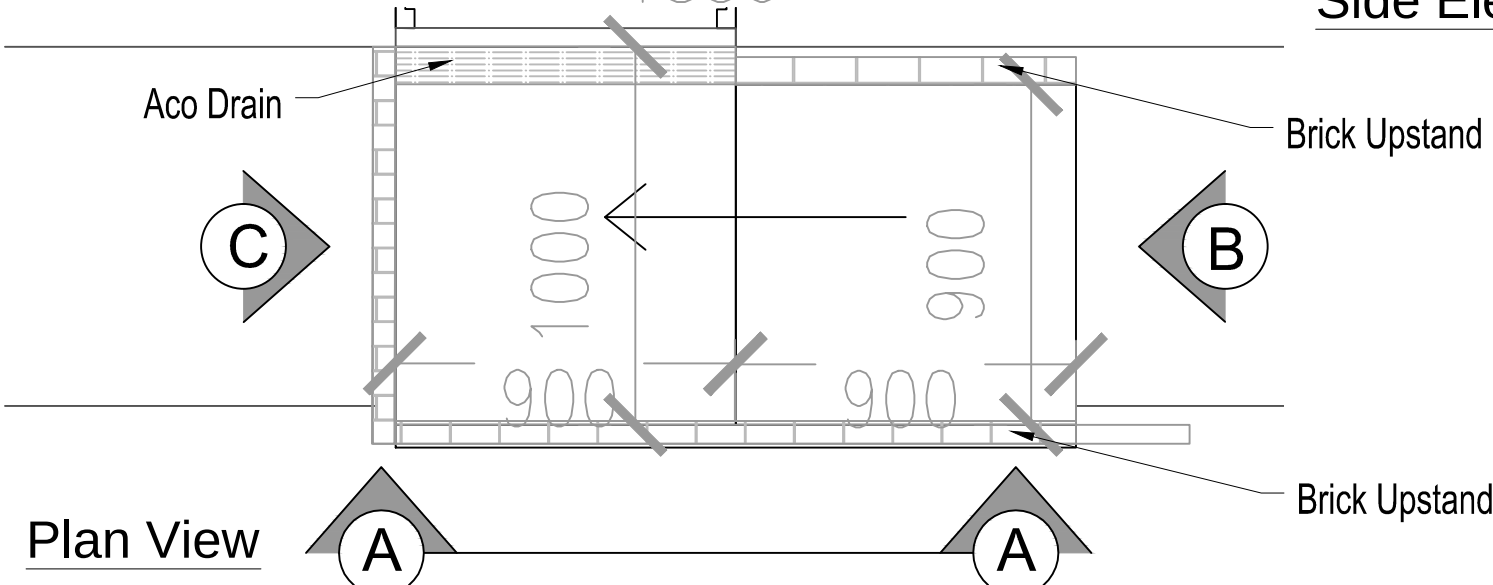

Plan View

NOTES:

1. All dimensions are in mm and must be checked on site.
2. Drawings are to be read in conjunction with accompanying documents.
3. Any errors or inaccuracies should be brought to the attention of Amber Living.

Contact Information				
Unit 3, Tungsten Building, George Street, Portslade, Brighton, BN41 1RA	Tel: 01273 410836 Email: heather@amberliving.co.uk			
	 			
Client Name: Mrs Julie Whelan				
Address: 30 Carvel Way, Littlehampton BN17 6RJ				
Drawing Title: Proposed Access Plan				
Drawing Reference: HT/04/CarvelWay30	Date: 18/11/19			
Scale: 1: 20	Paper: A3	Drawn By: HT	Revision:	Direction: