


30 Carvel Way, Littlehampton

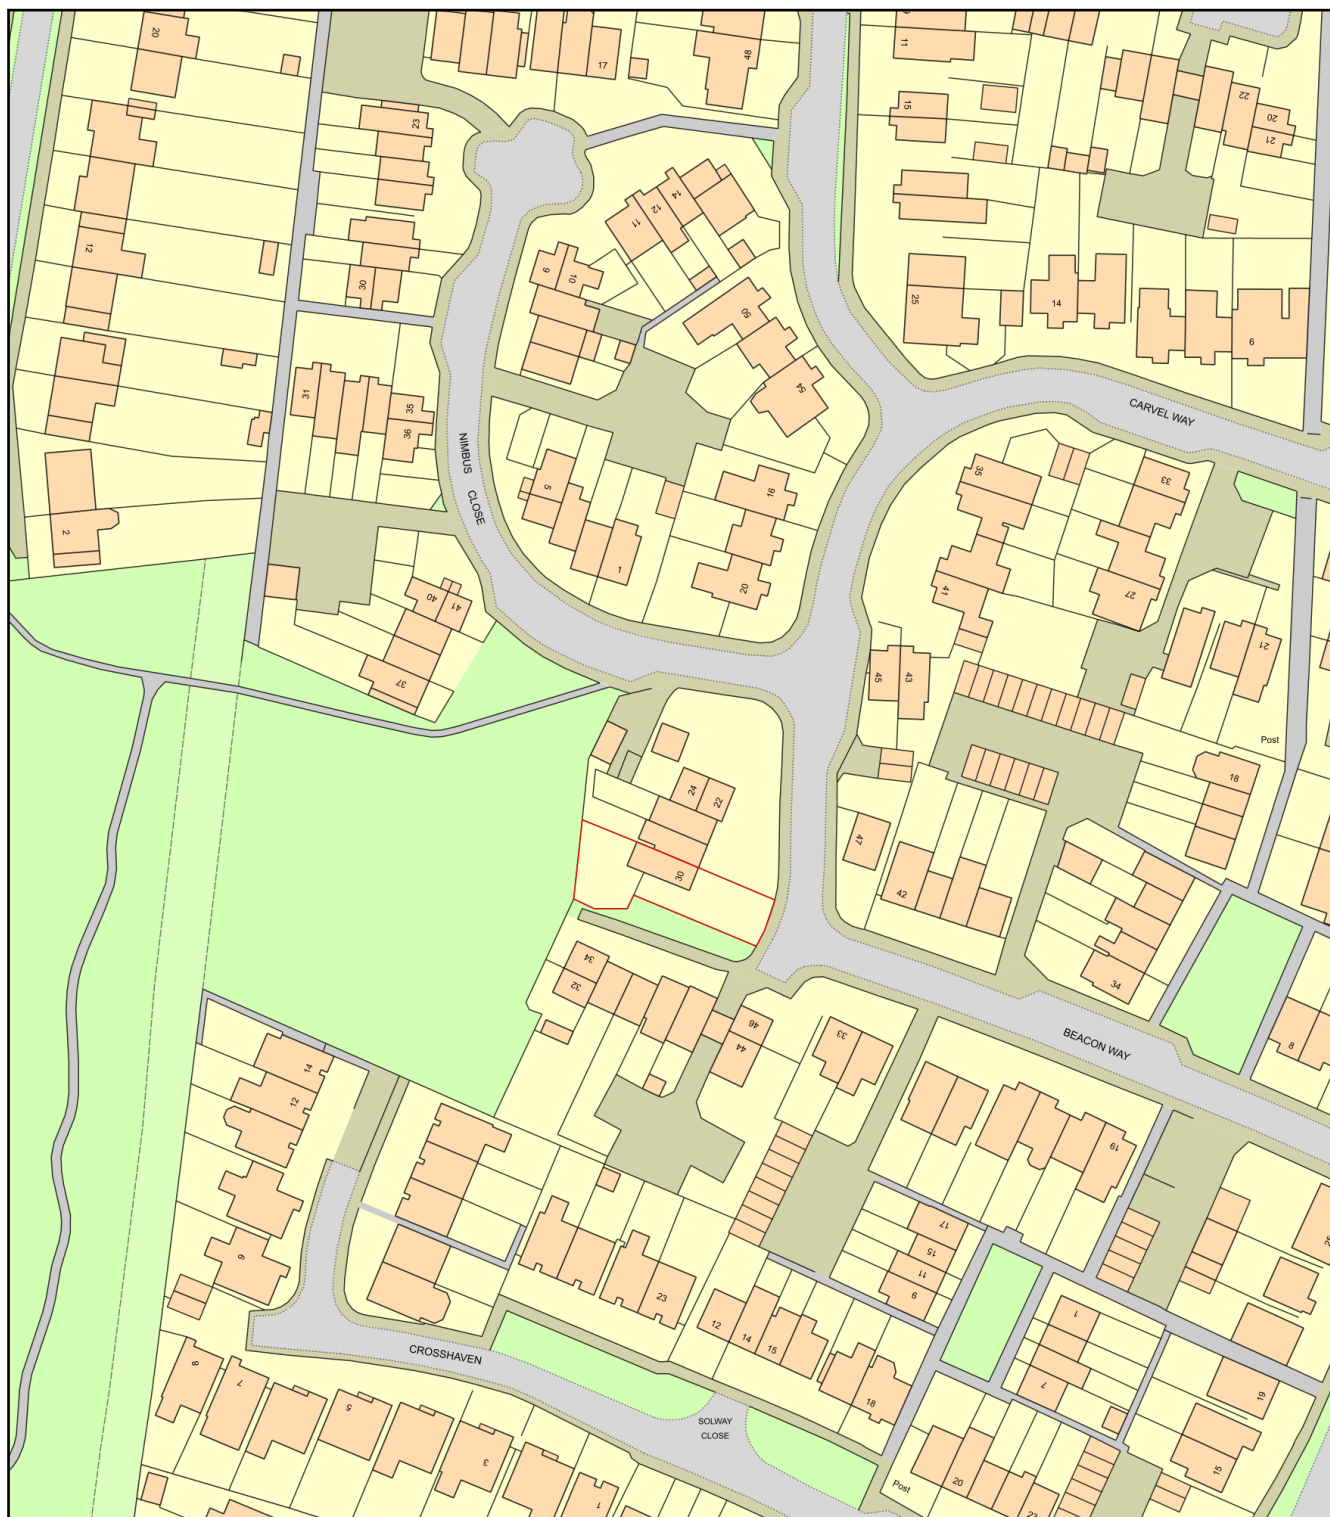

0 50
Metres



Plan Produced for: Amber Living

Date Produced: 27 Nov 2019

Plan Number/Project ID: TQRQM19331123630728

Scale: 1:1250 @ A4