


30 Carvel Way, Littlehampton

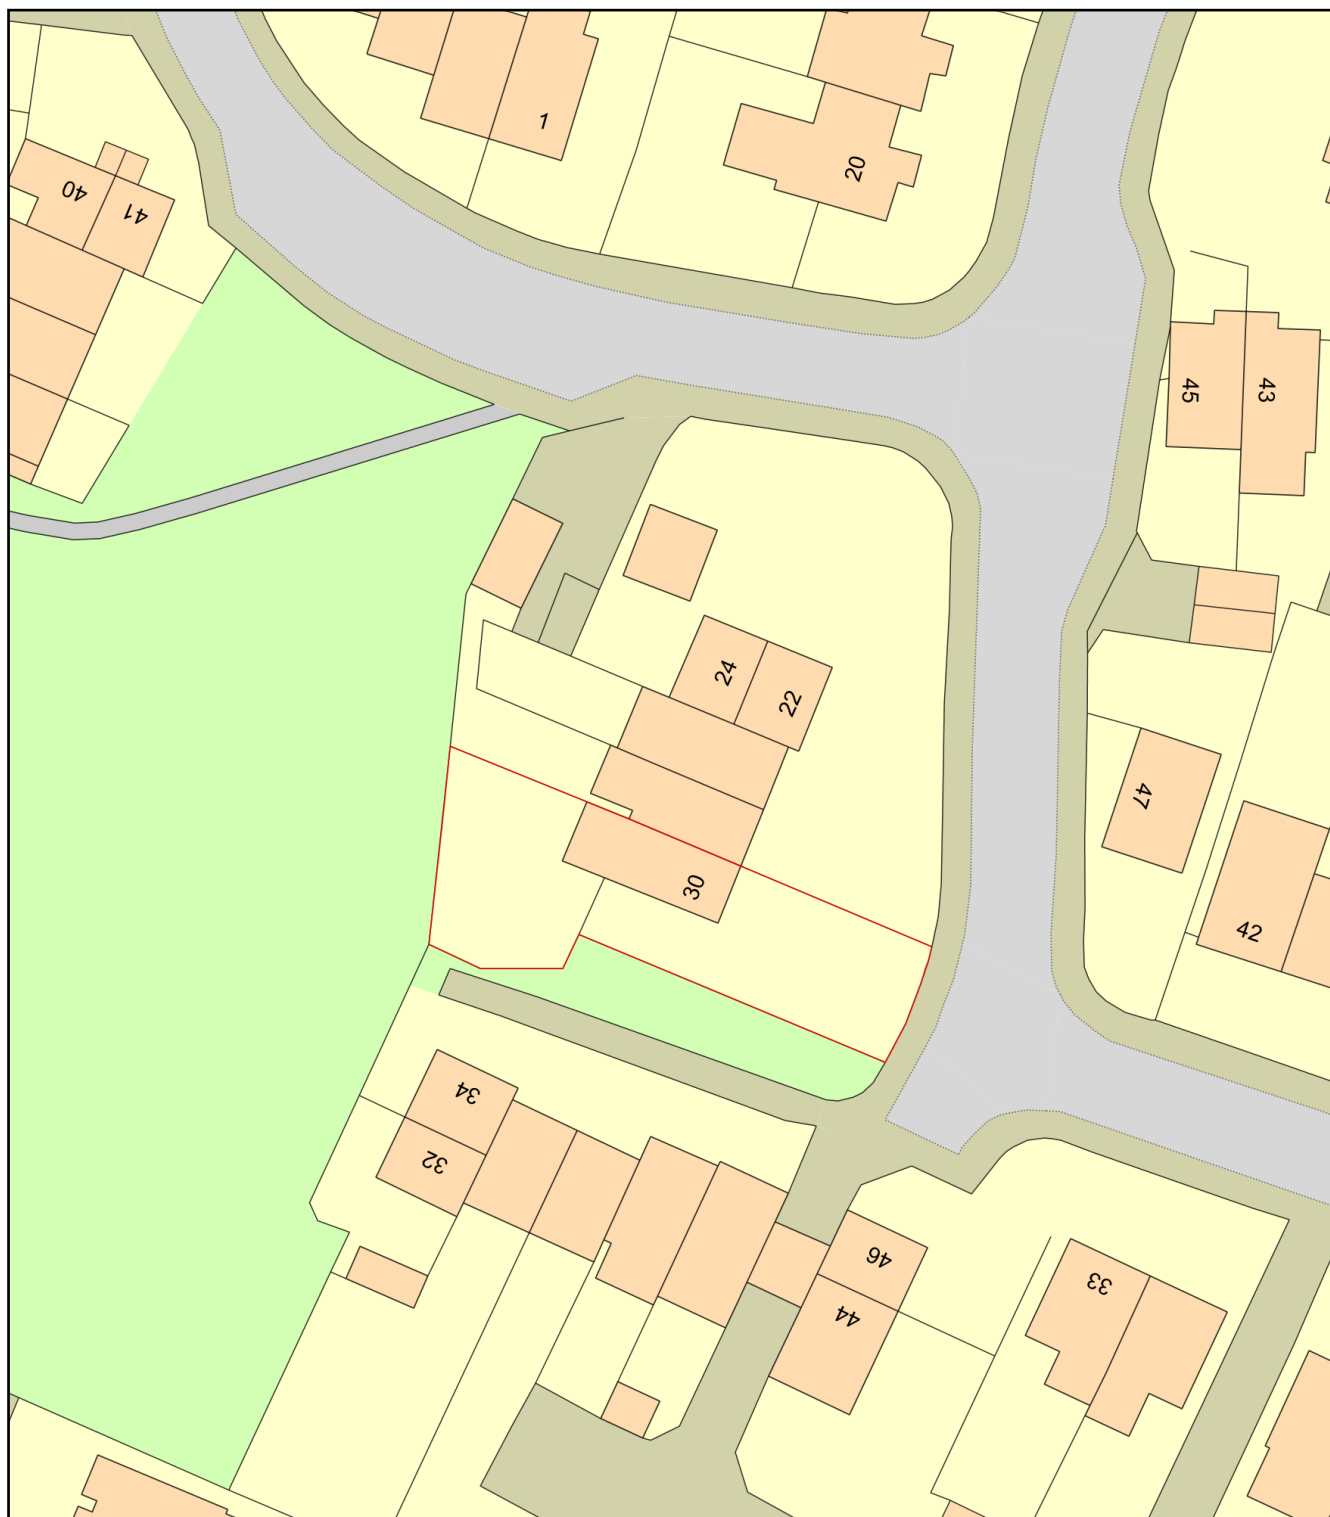

0 20
Metres



Plan Produced for: Amber Living

Date Produced: 27 Nov 2019

Plan Number/Project ID: TQRQM19331123835349

Scale: 1:500 @ A4