



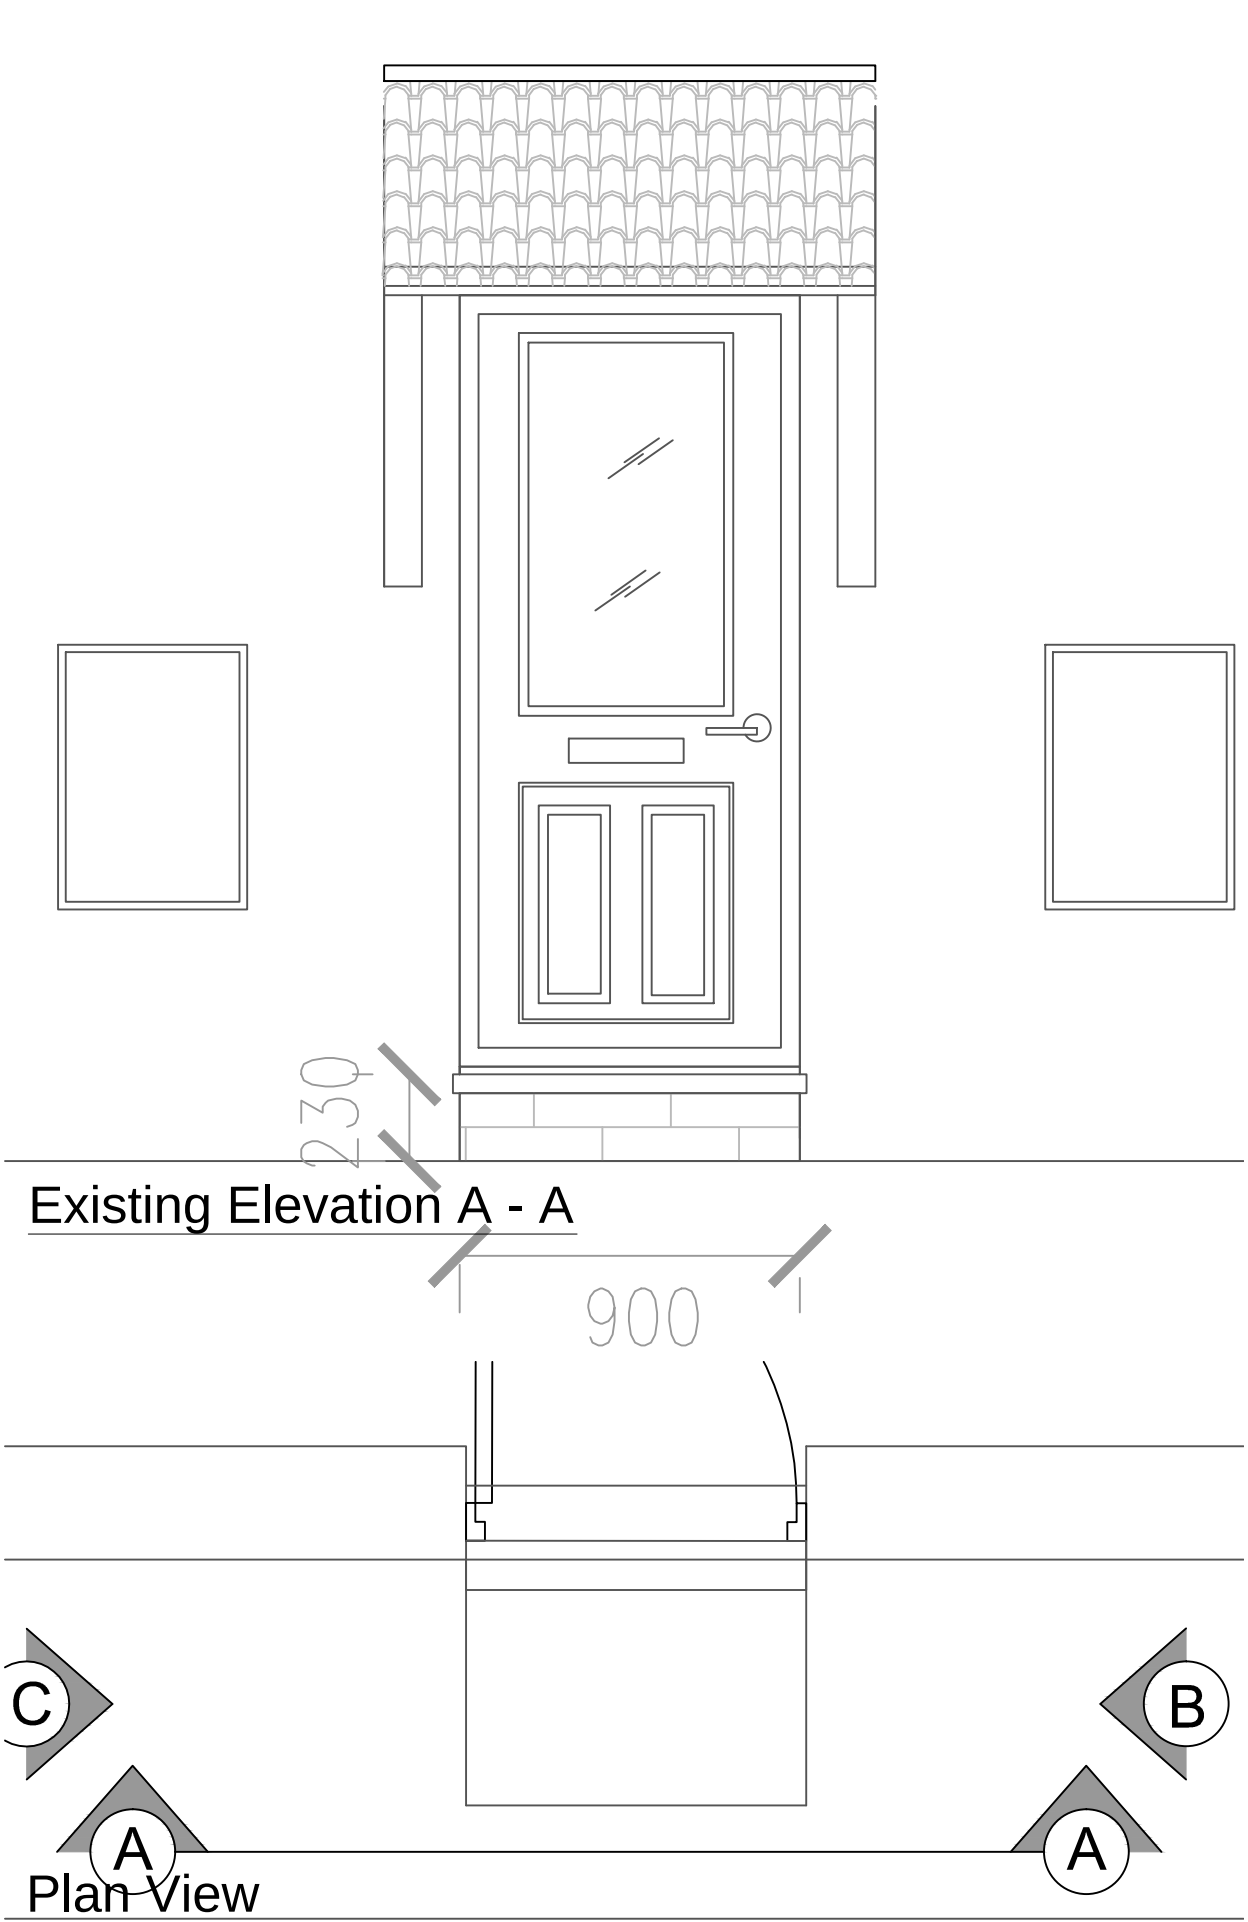


Existing Elevation A - A

Plan View

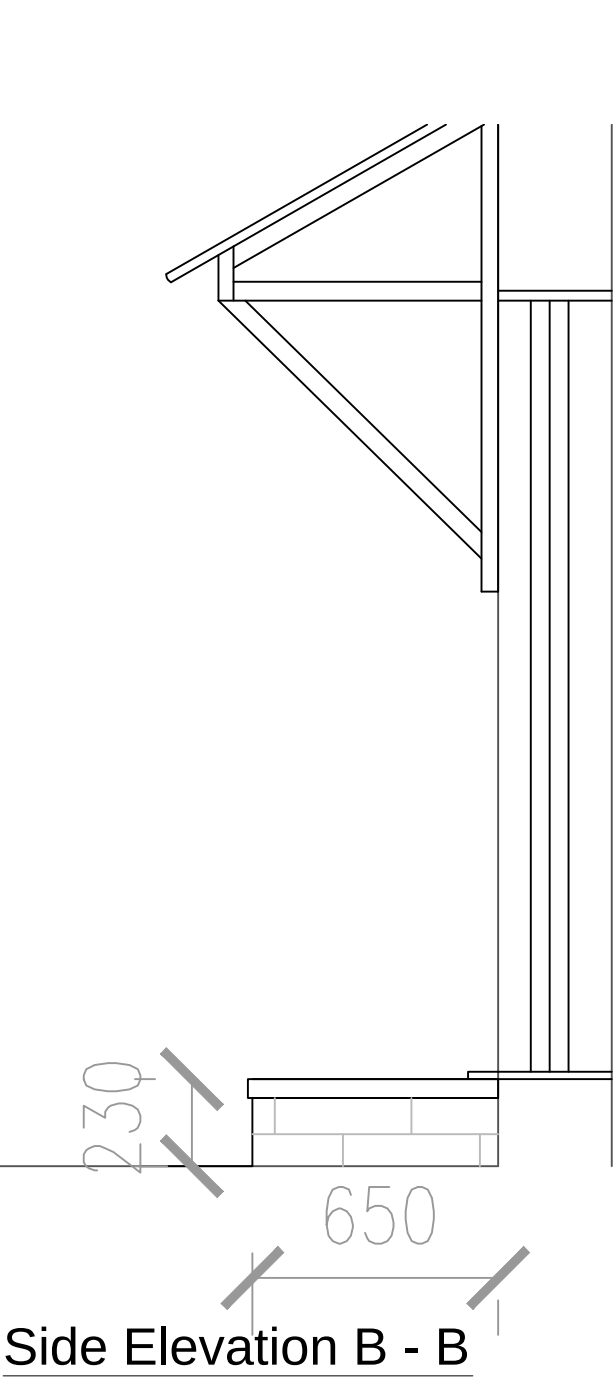

Side Elevation B - B

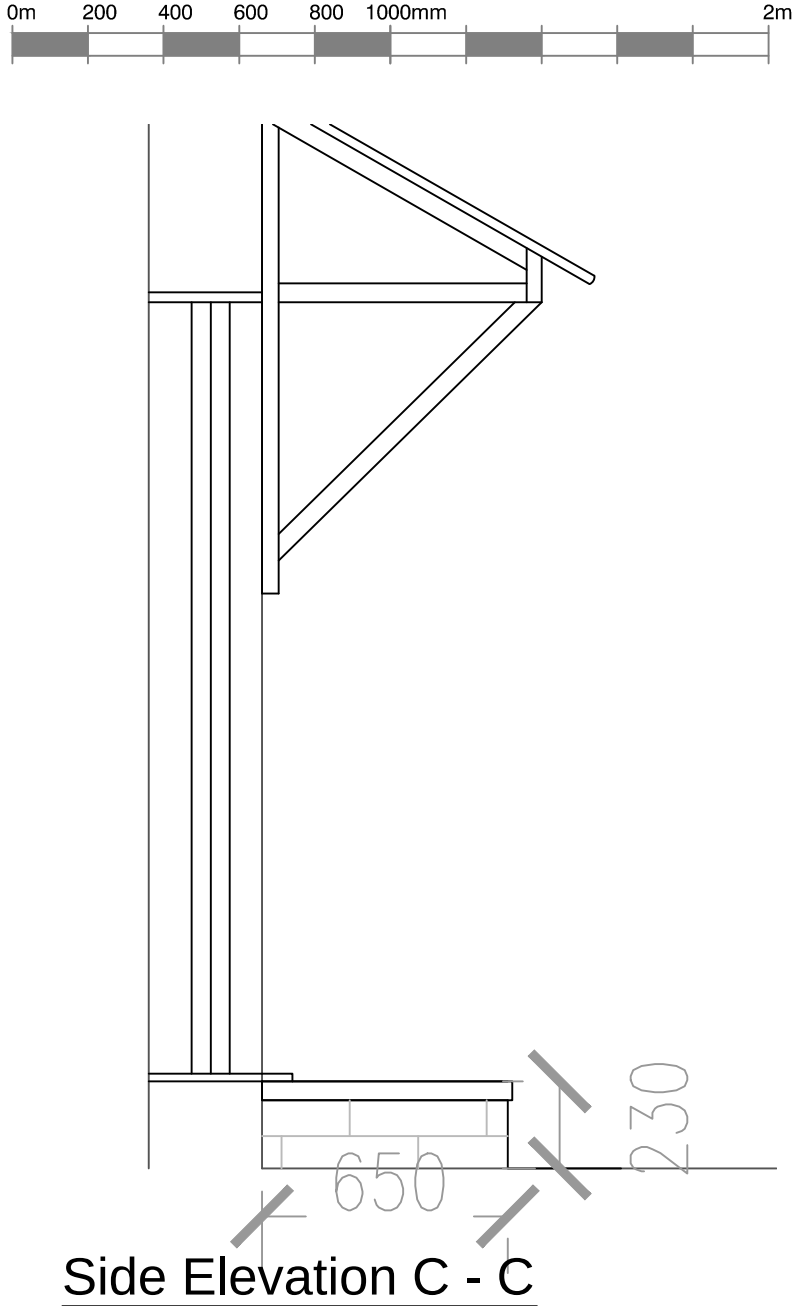

Side Elevation C - C

NOTES:

1. All dimensions are in mm and must be checked on site.
2. Drawings are to be read in conjunction with accompanying documents.
3. Any errors or inaccuracies should be brought to the attention of Amber Living.

Contact Information	
Unit 3, Tungsten Building, George Street, Portslade, Brighton, BN41 1RA	Tel: 01273 410836 Email: heather@amberliving.co.uk

		
---	---	---

Client Name		Mrs Julie Whelan		
Address		30 Carvel Way, Littlehampton BN17 6RJ		
Drawing Title		Existing Access Plan		
Drawing Reference		HT/03/CarvelWay30	Date 14/11/19	
Scale	Paper	Drawn By	Revision	Direction
1: 20	A3	HT		