


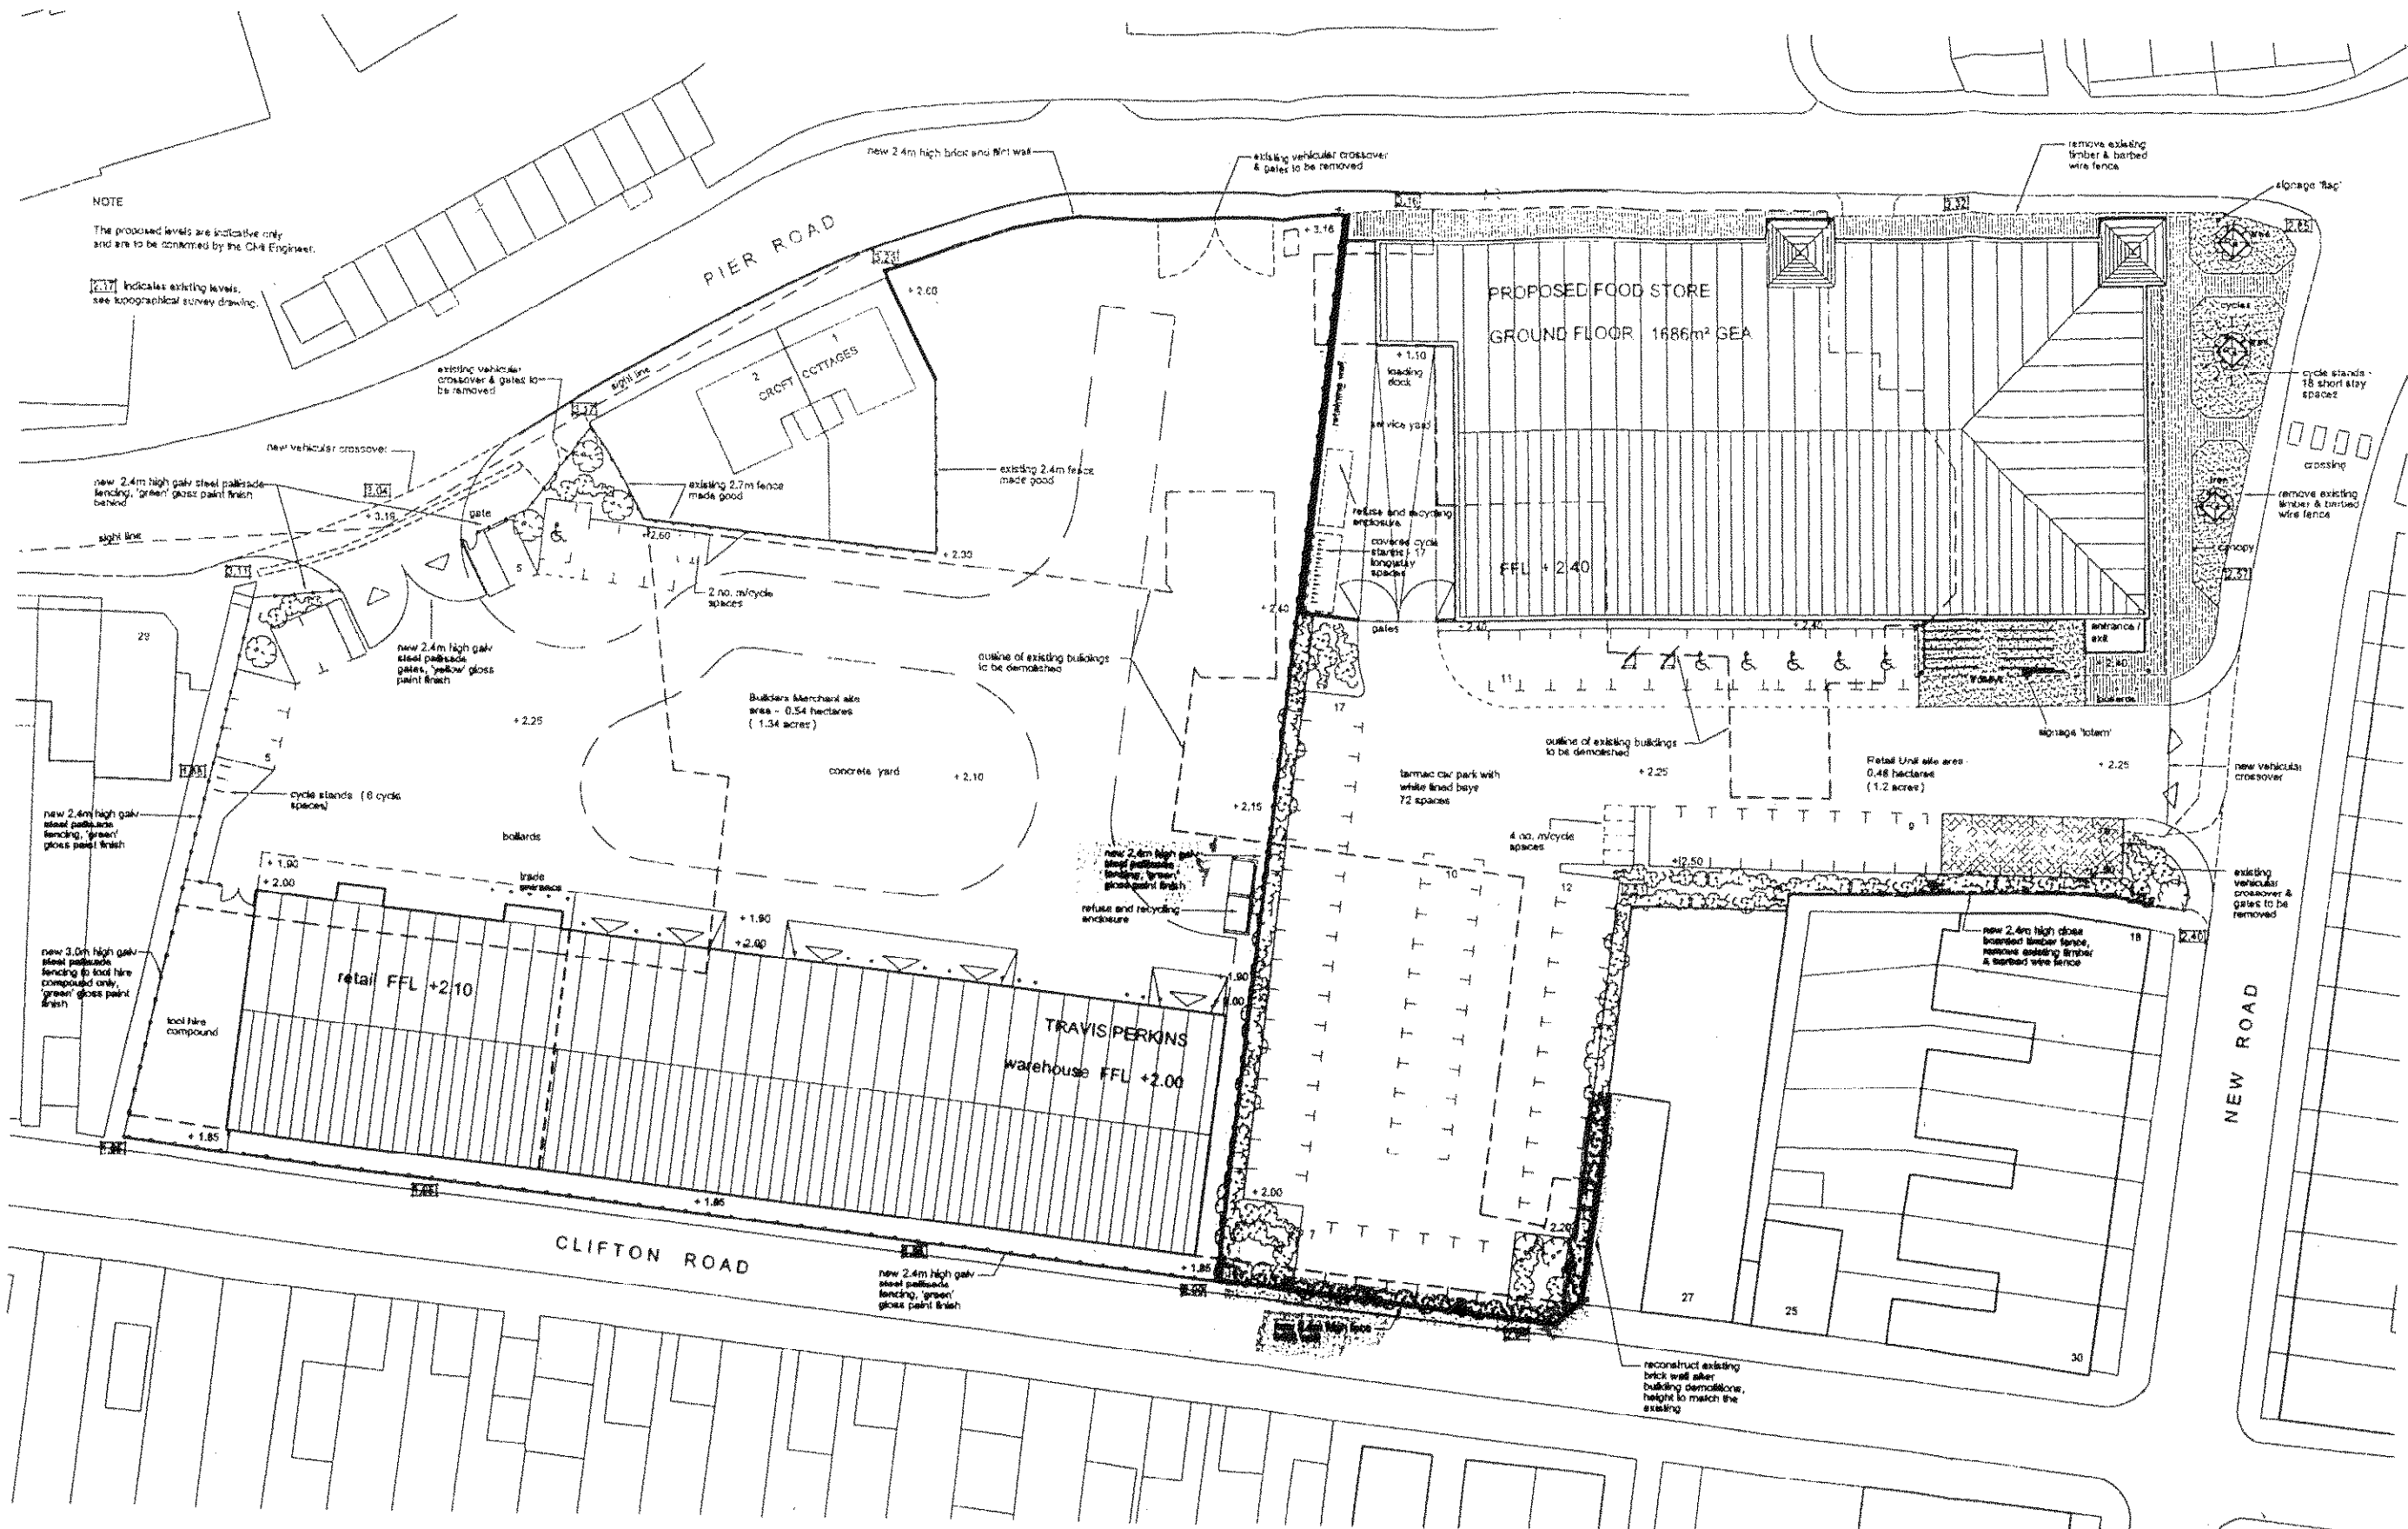

NOTE
The proposed levels are indicative only and are to be confirmed by the C&A Engineer.

Indicates existing levels, see topographical survey drawing.

SCHEDULE OF GROSS EXTERNAL AREAS

	ground floor	mezzanine floor	total
BUILDERS MERCHANT	1,503	482	1,985 m²
RETAIL UNIT	1686	-	1,686 m²
total GEA			3,671 m² (39,514 ft²)

Travis Perkins

23/08/08
07/08/08

Car parking layout amended
Planning Issue.

ALPP
ALPP
AUTHOR / CHECKED

REVISION DATE COMMENTS

1 07/08/08 07/08/08

TITLE
PROPOSED REDEVELOPMENT OF TRAVIS PERKINS
PIER ROAD, LITTLEHAMPTON

INITIAL
PROPOSED SITE LAYOUT

DATE
MAR '08

SCALE
1:250 @ A1, 1:500 @ A3

D CRYSTAL
D ALTHORPE
D SOUTHAMPTON

LHC GROUP
ALPP
0272 880366
01753 714565
www.lhc.co.uk

DRAWING NO.
07161 - L01.03

REV
B

AUTHOR / CHECKED
ALPP

Lu/357/09/DOC