



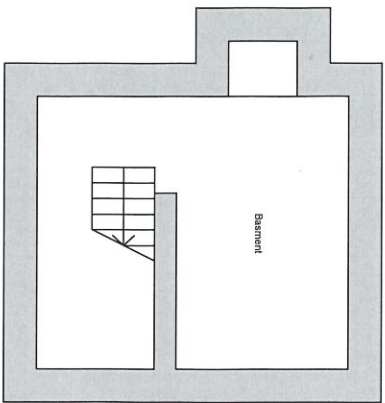


Lower Ground Floor

key:
opd - Cupboard
wrd - Wardrobe
RL - Roof Light
ST - Sun Tunnel

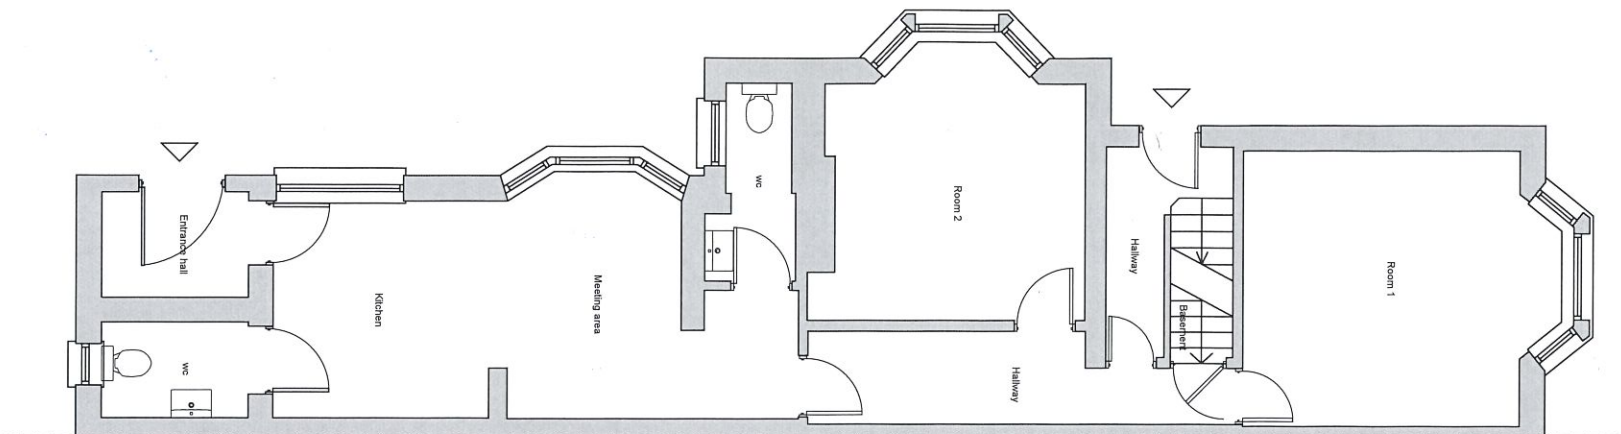

Ground Floor

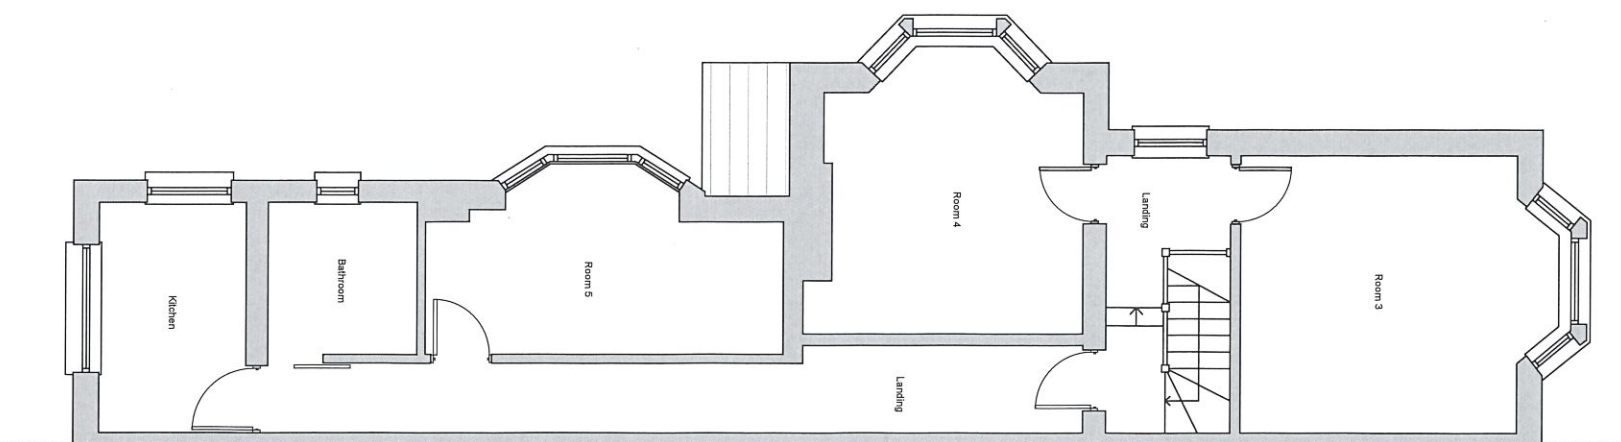

First Floor

Client's Name
Ms Jenny Ractliff-Andrew

Job Title
Little Hampton Surgery

Drawing Title
Existing - Plot 22
Lower Ground, Ground &
First Floor.

Scale
1:100 @ A3
metres 1 2 3 4

Drawn	Checked	Date
WC	KT	20.02.17
Job No	Drawing No	Rev
6373	L(00)/02	-

Status

INFORMATION

Rev	Date	Revision Details	Dr	Cn
-----	------	------------------	----	----

Geo Ref date 20/02/2017 - 18.22.18

Information supplied in writing only