


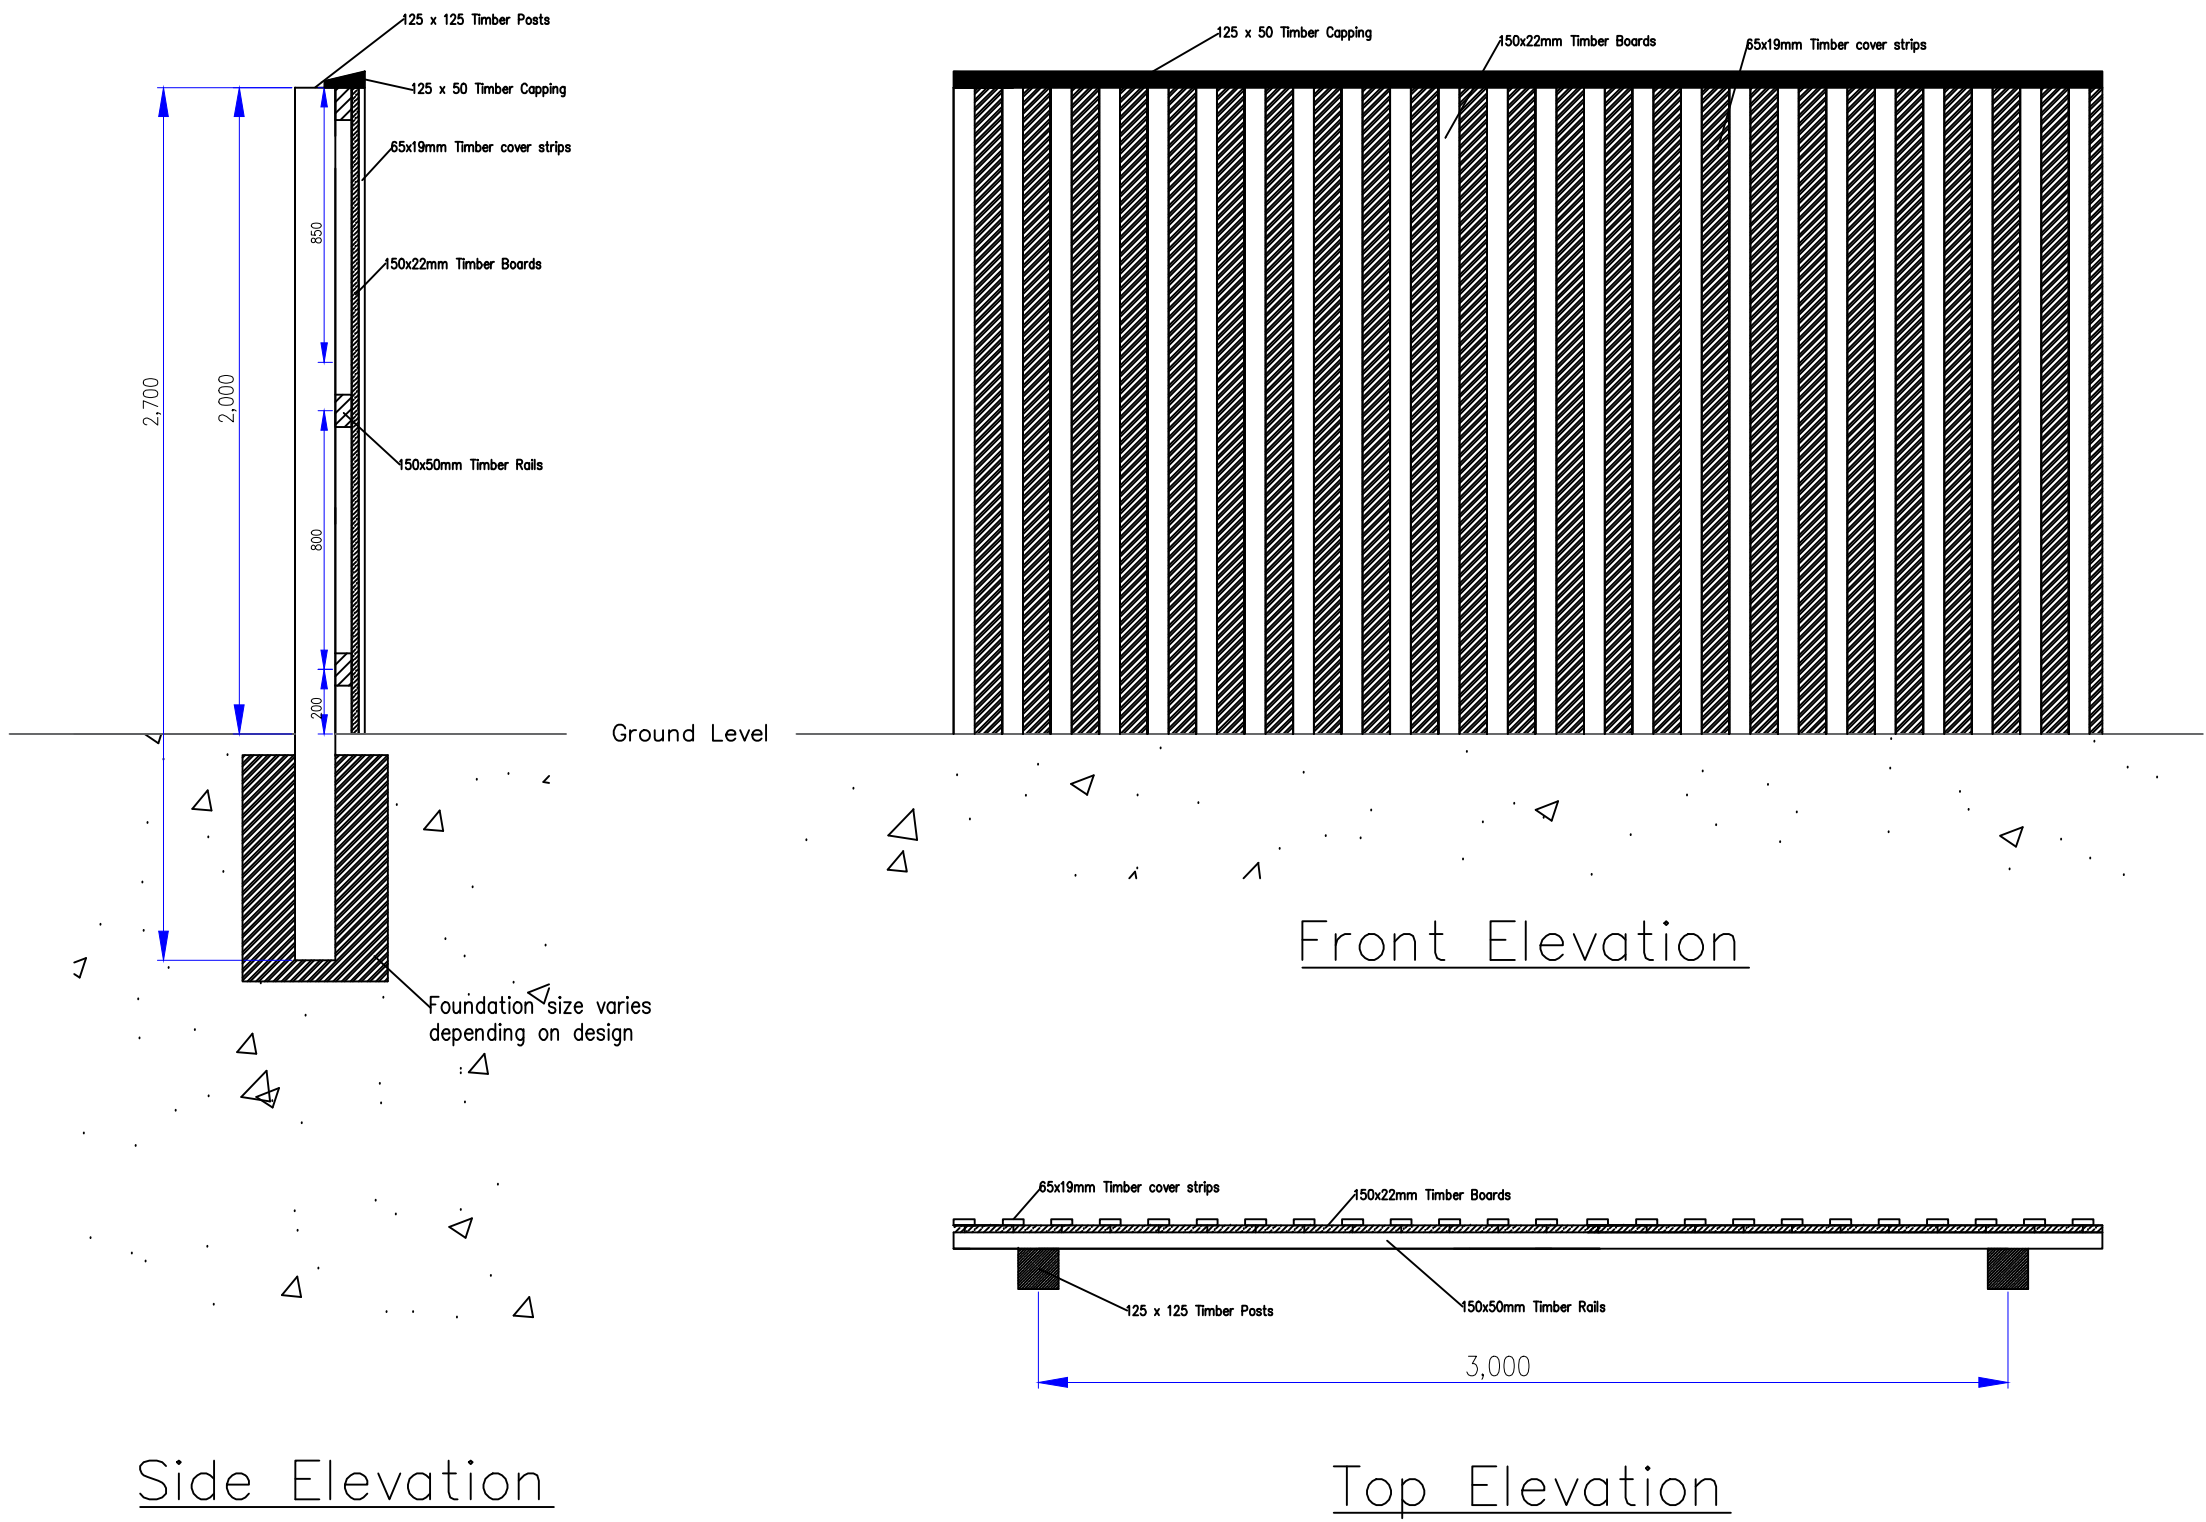

All dimensions must be checked on site.
Do not scale from this drawing.

Any discrepancies must be immediately reported to Littlewood Fencing Limited.

Copyright of this drawing is retained by Littlewood Fencing Limited and must not be reproduced without their written permission.

Rev	Date	Detail	Ckd

Client

Project

Drawing Title

Scale

Date

Drawn By

Hamza Bubtana

Drg Review

Drawing No.	Revision
-------------	----------

Littlewood

Fencing Limited

fencing | supplies | barriers

Head Office
North Trade Road,
Bottle, East Sussex,
TN33 9LJ
t: 01424 775333
f: 01424 775444

Wales & SW Region
Unit 14, South Pontypool
Industrial Park, New Inn,
Pontypool, Torfaen,
NP44 0LS
t/f: 01495 769836

Midlands Region
The Old Station, Station Rd,
Great Glen, Leicestershire
LE8 9FP
t: 0116 259 2112
f: 0116 259 2090

e: info@littlewoodfencing.co.uk w: littlewoodfencing.co.uk